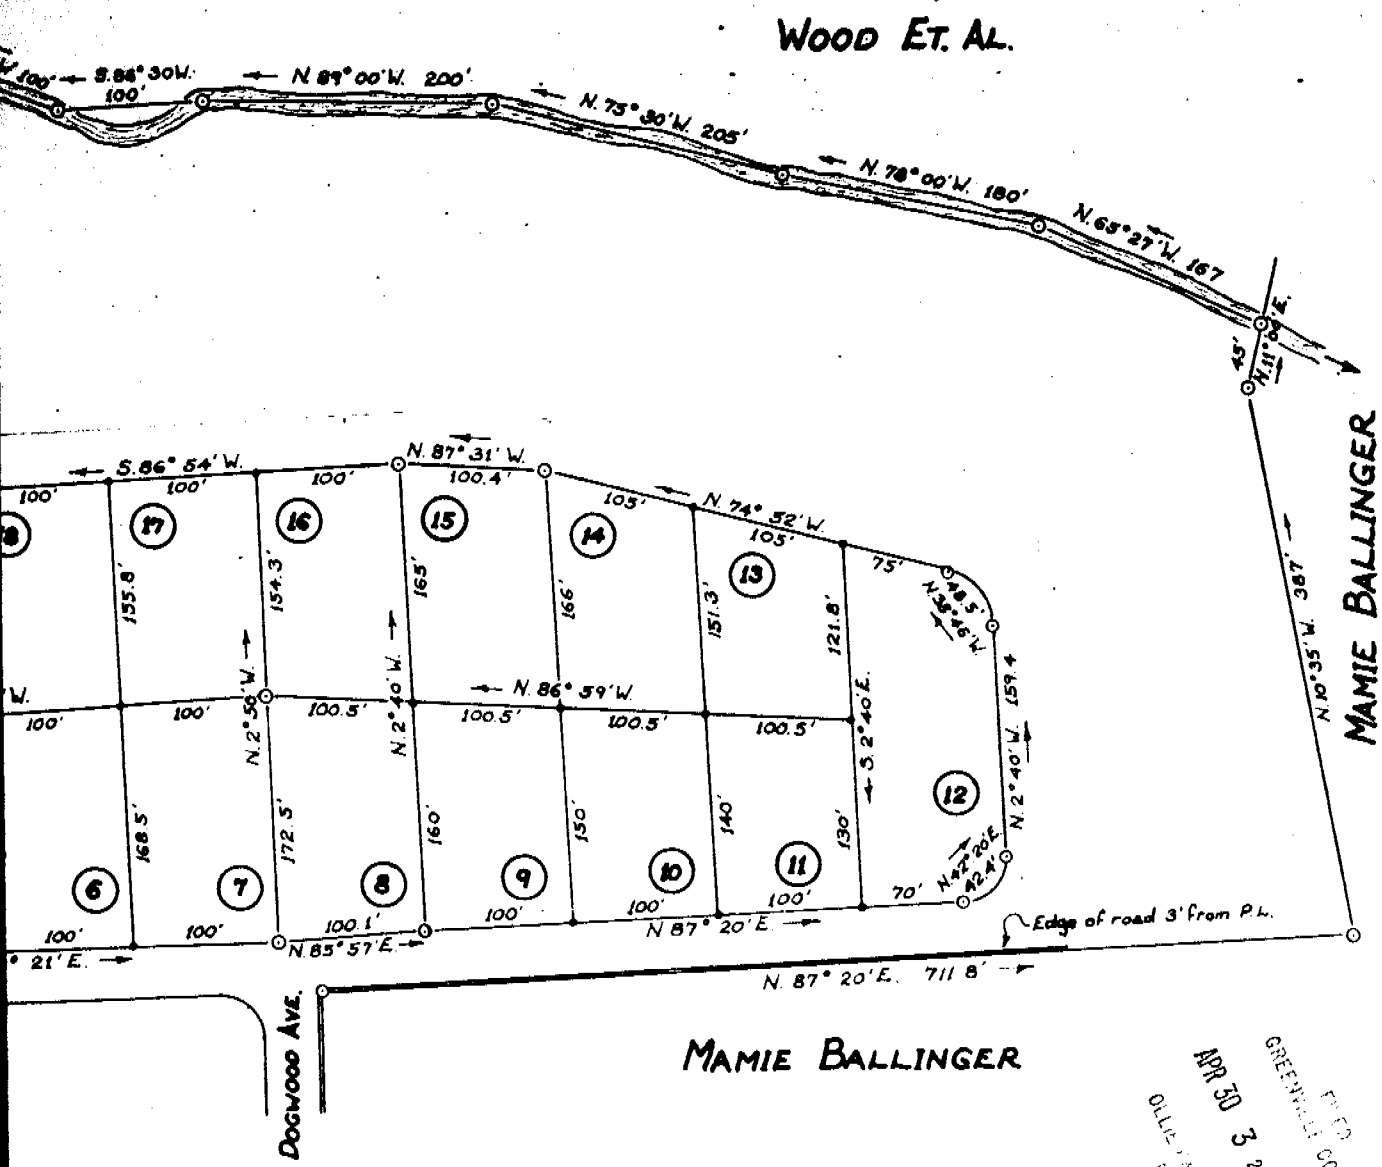

TY OF
S SMITH
ORTH WEST OF GREER
GREENVILLE COUNTY
AROLINA

DEC. 20 1956

FILED
GREENVILLE CO. S.C.
APR 30 3 25 PM 1957
OLLIE FARNSWORTH
R.M.C.

APR 30 1957

10334

H.S. BROCKMAN, REG SURVEYOR #959
GREER, S.C.
JOHN A. SIMMONS - DRAFTSMAN.