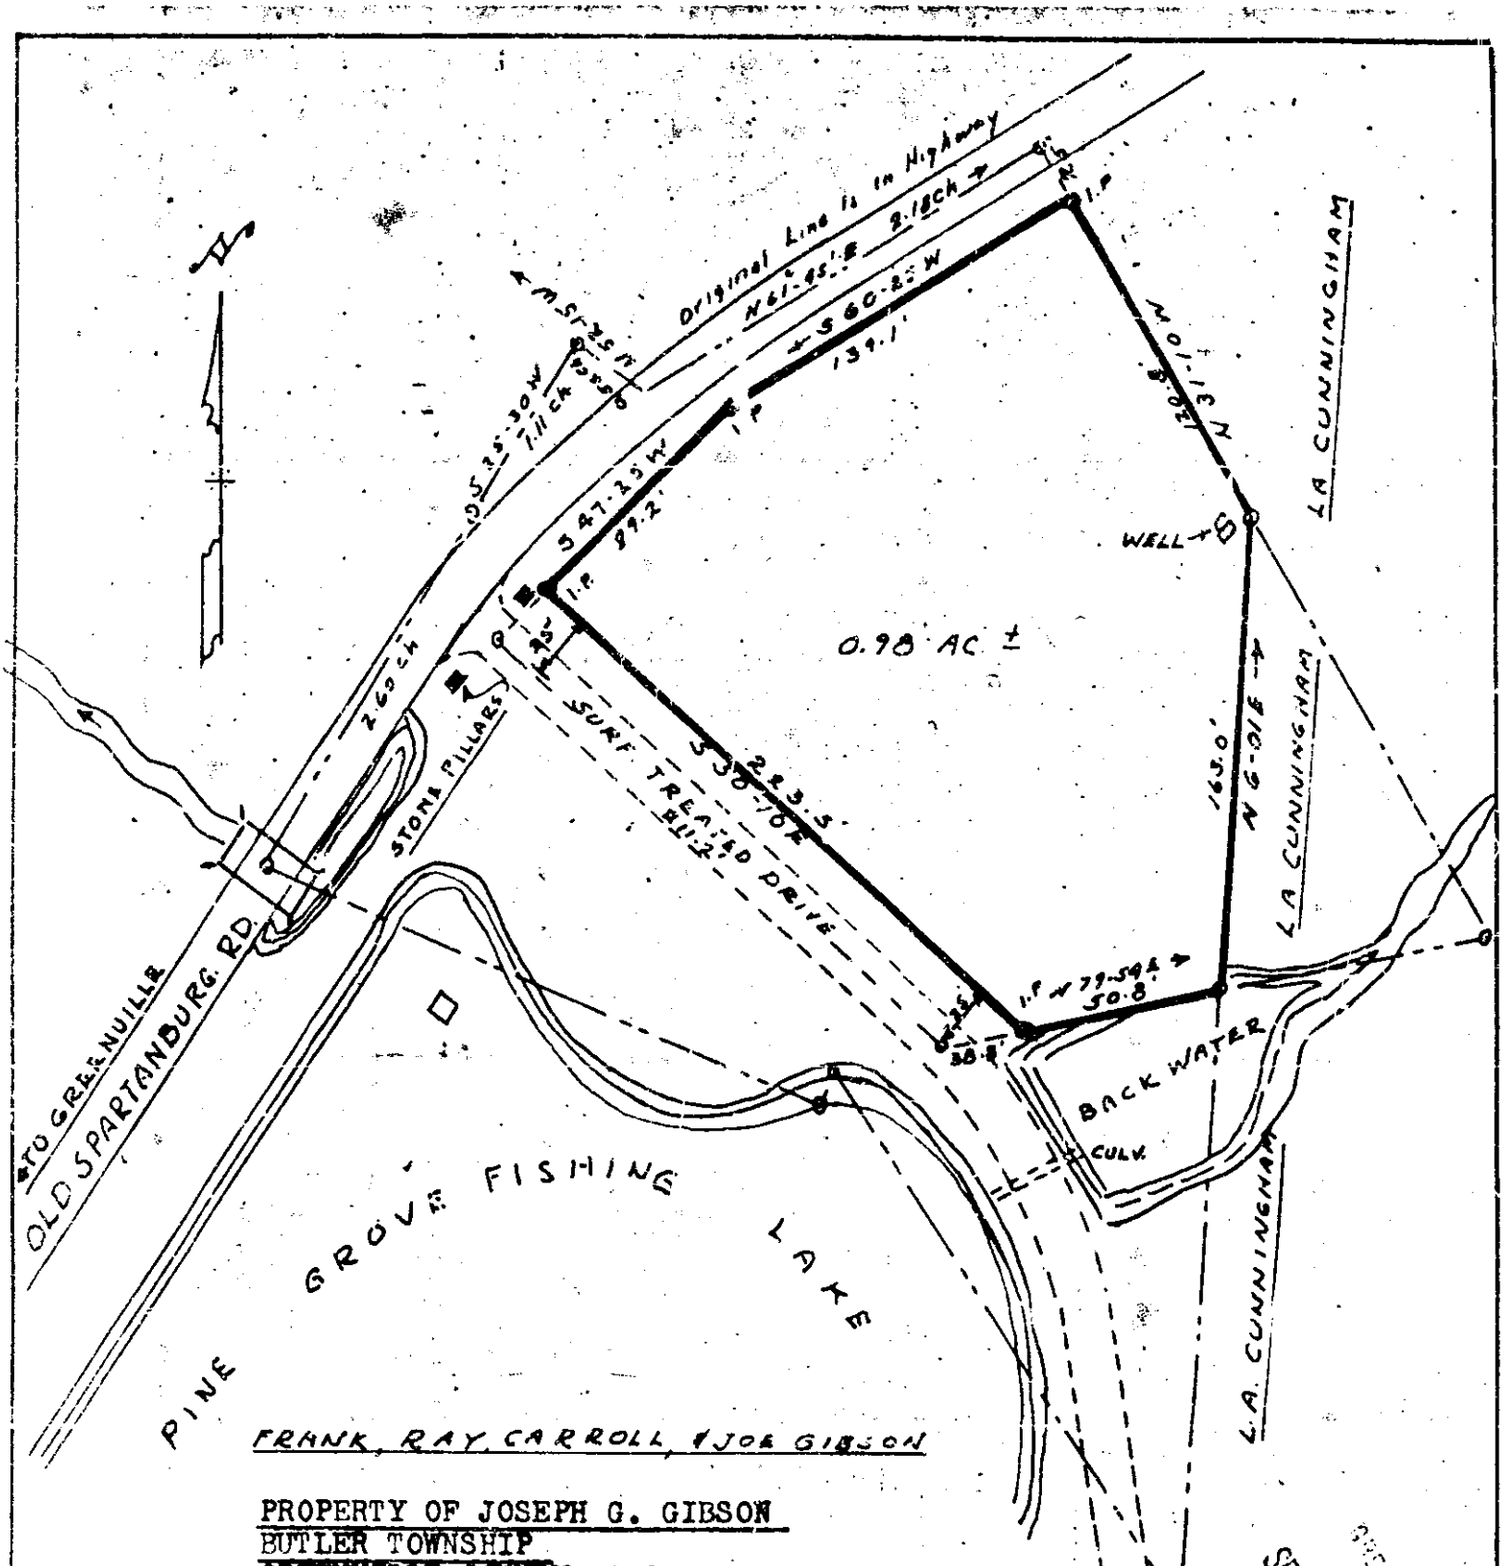

FRANK, RAY, CARROLL, & JOE GIBSON

PROPERTY OF JOSEPH G. GIBSON
BUTLER TOWNSHIP
GREENVILLE COUNTY, S.C.

SCALE 1" Eq. 1 CH.

Note: This parcel includes a portion of Old Rock Hill School Site surveyed for G.C. Gibson in 1953 and a portion of a 0.323 acre tract secured from L.A. Cunningham in 1953. Both are recorded in Deed Book 491 on pages 189 and 209 respectively, both being a portion of that tract deeded to Frank, Ray, Carroll, and Joe Gibson by G.C. Gibson in June 1956, all recorded in RMC Office Greenville S.C. and all having been surveyed by me.

Surveyed Aug. 1960

Madison A. Hardwick
R.E. No. 490, S.C.

SEP 26 1960

Recorded September 26, 1960
at 10:16 A. M. #8432 8432

SEP 26 10 16 AM 1960