Plat Book K-QQ-Page 10

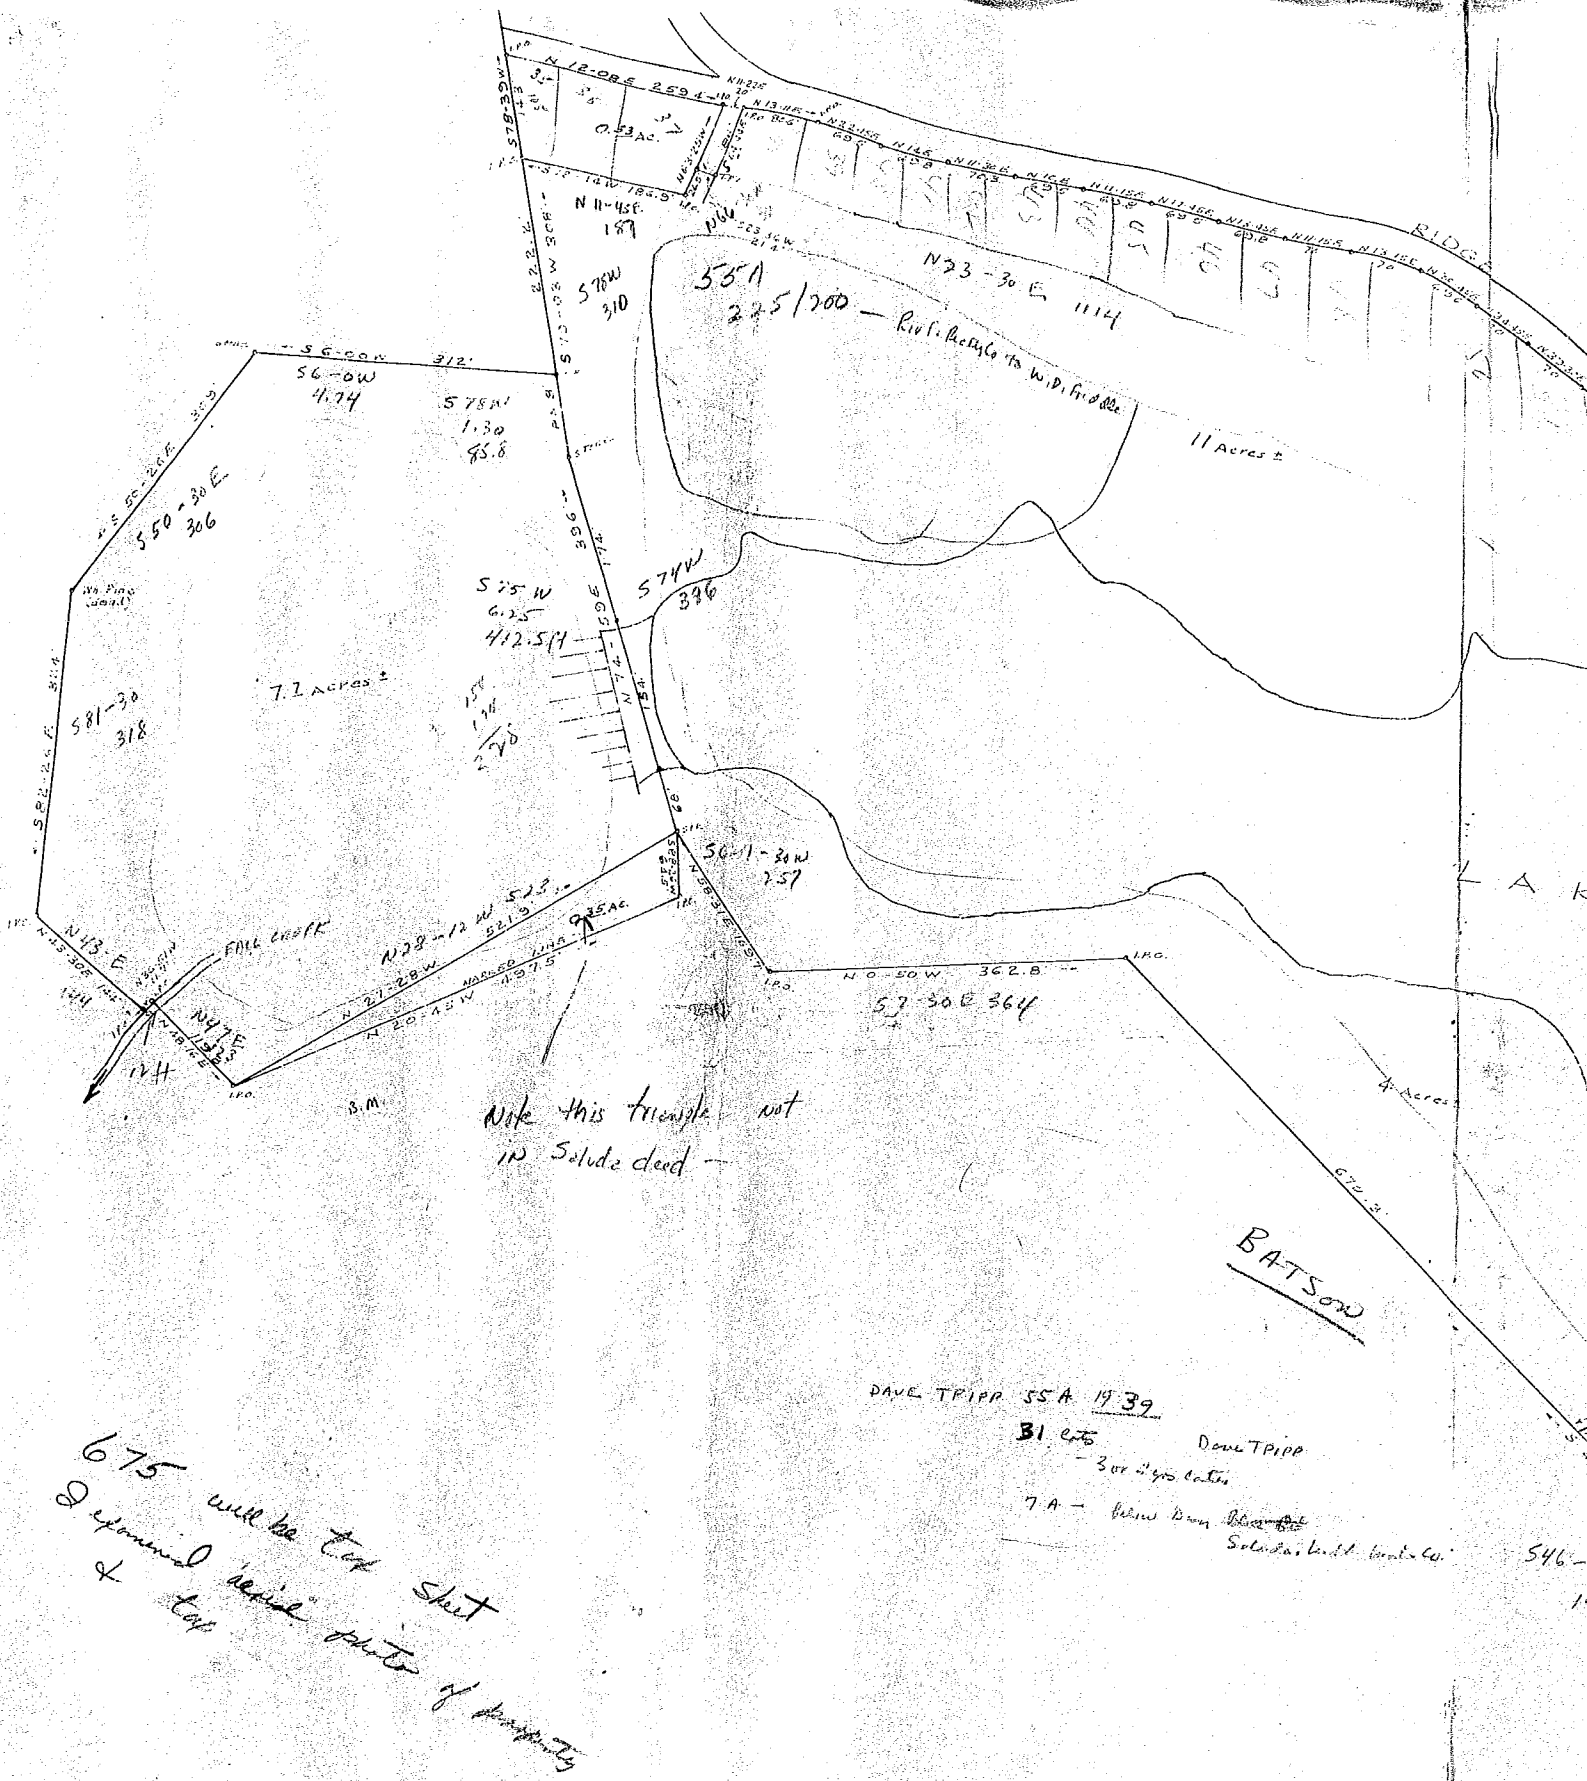

675 will be top sheet & top of property

PROPERTY OF

W. D. FRIDDLE ET AL.

AUG 15 1959

5459

RIVER FALLS S.C.

SCALE 1"=100'

APR. 1959

Note: Courses and distances as shown on plat of River ... copied from ...

Page 1041-1105
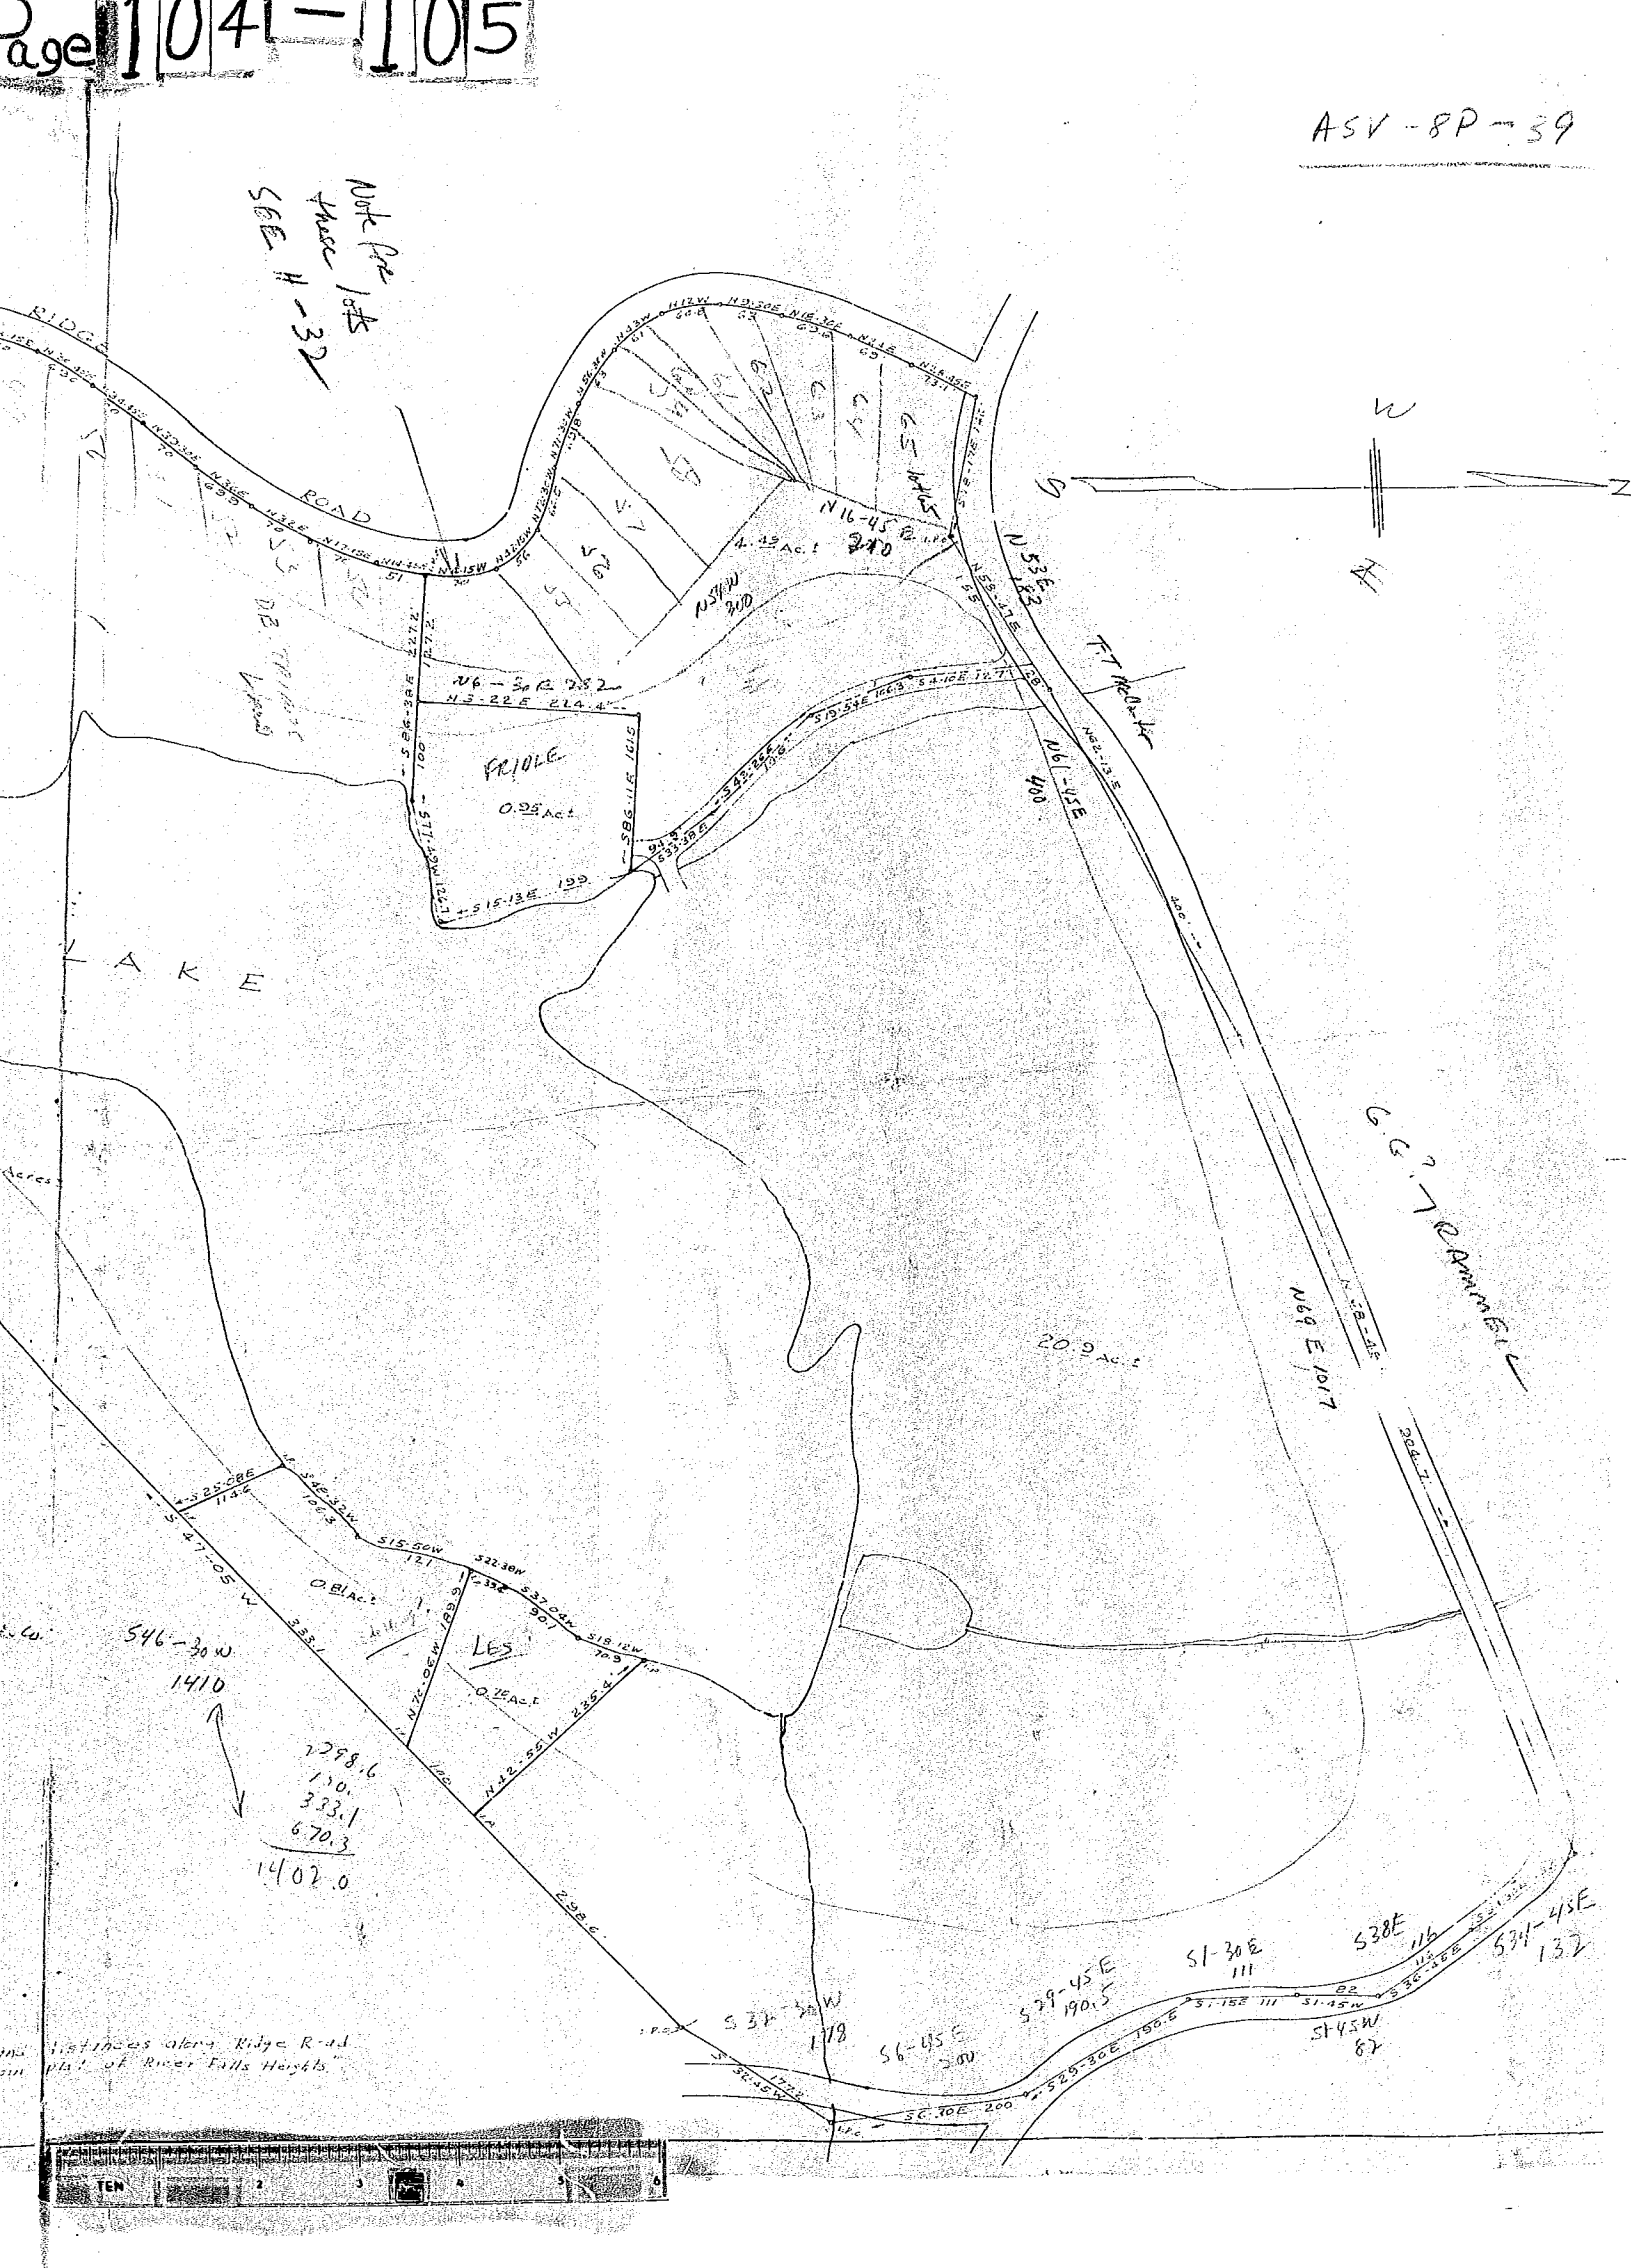
ASV-8P-39