Plat Book-R R-Page 186

186

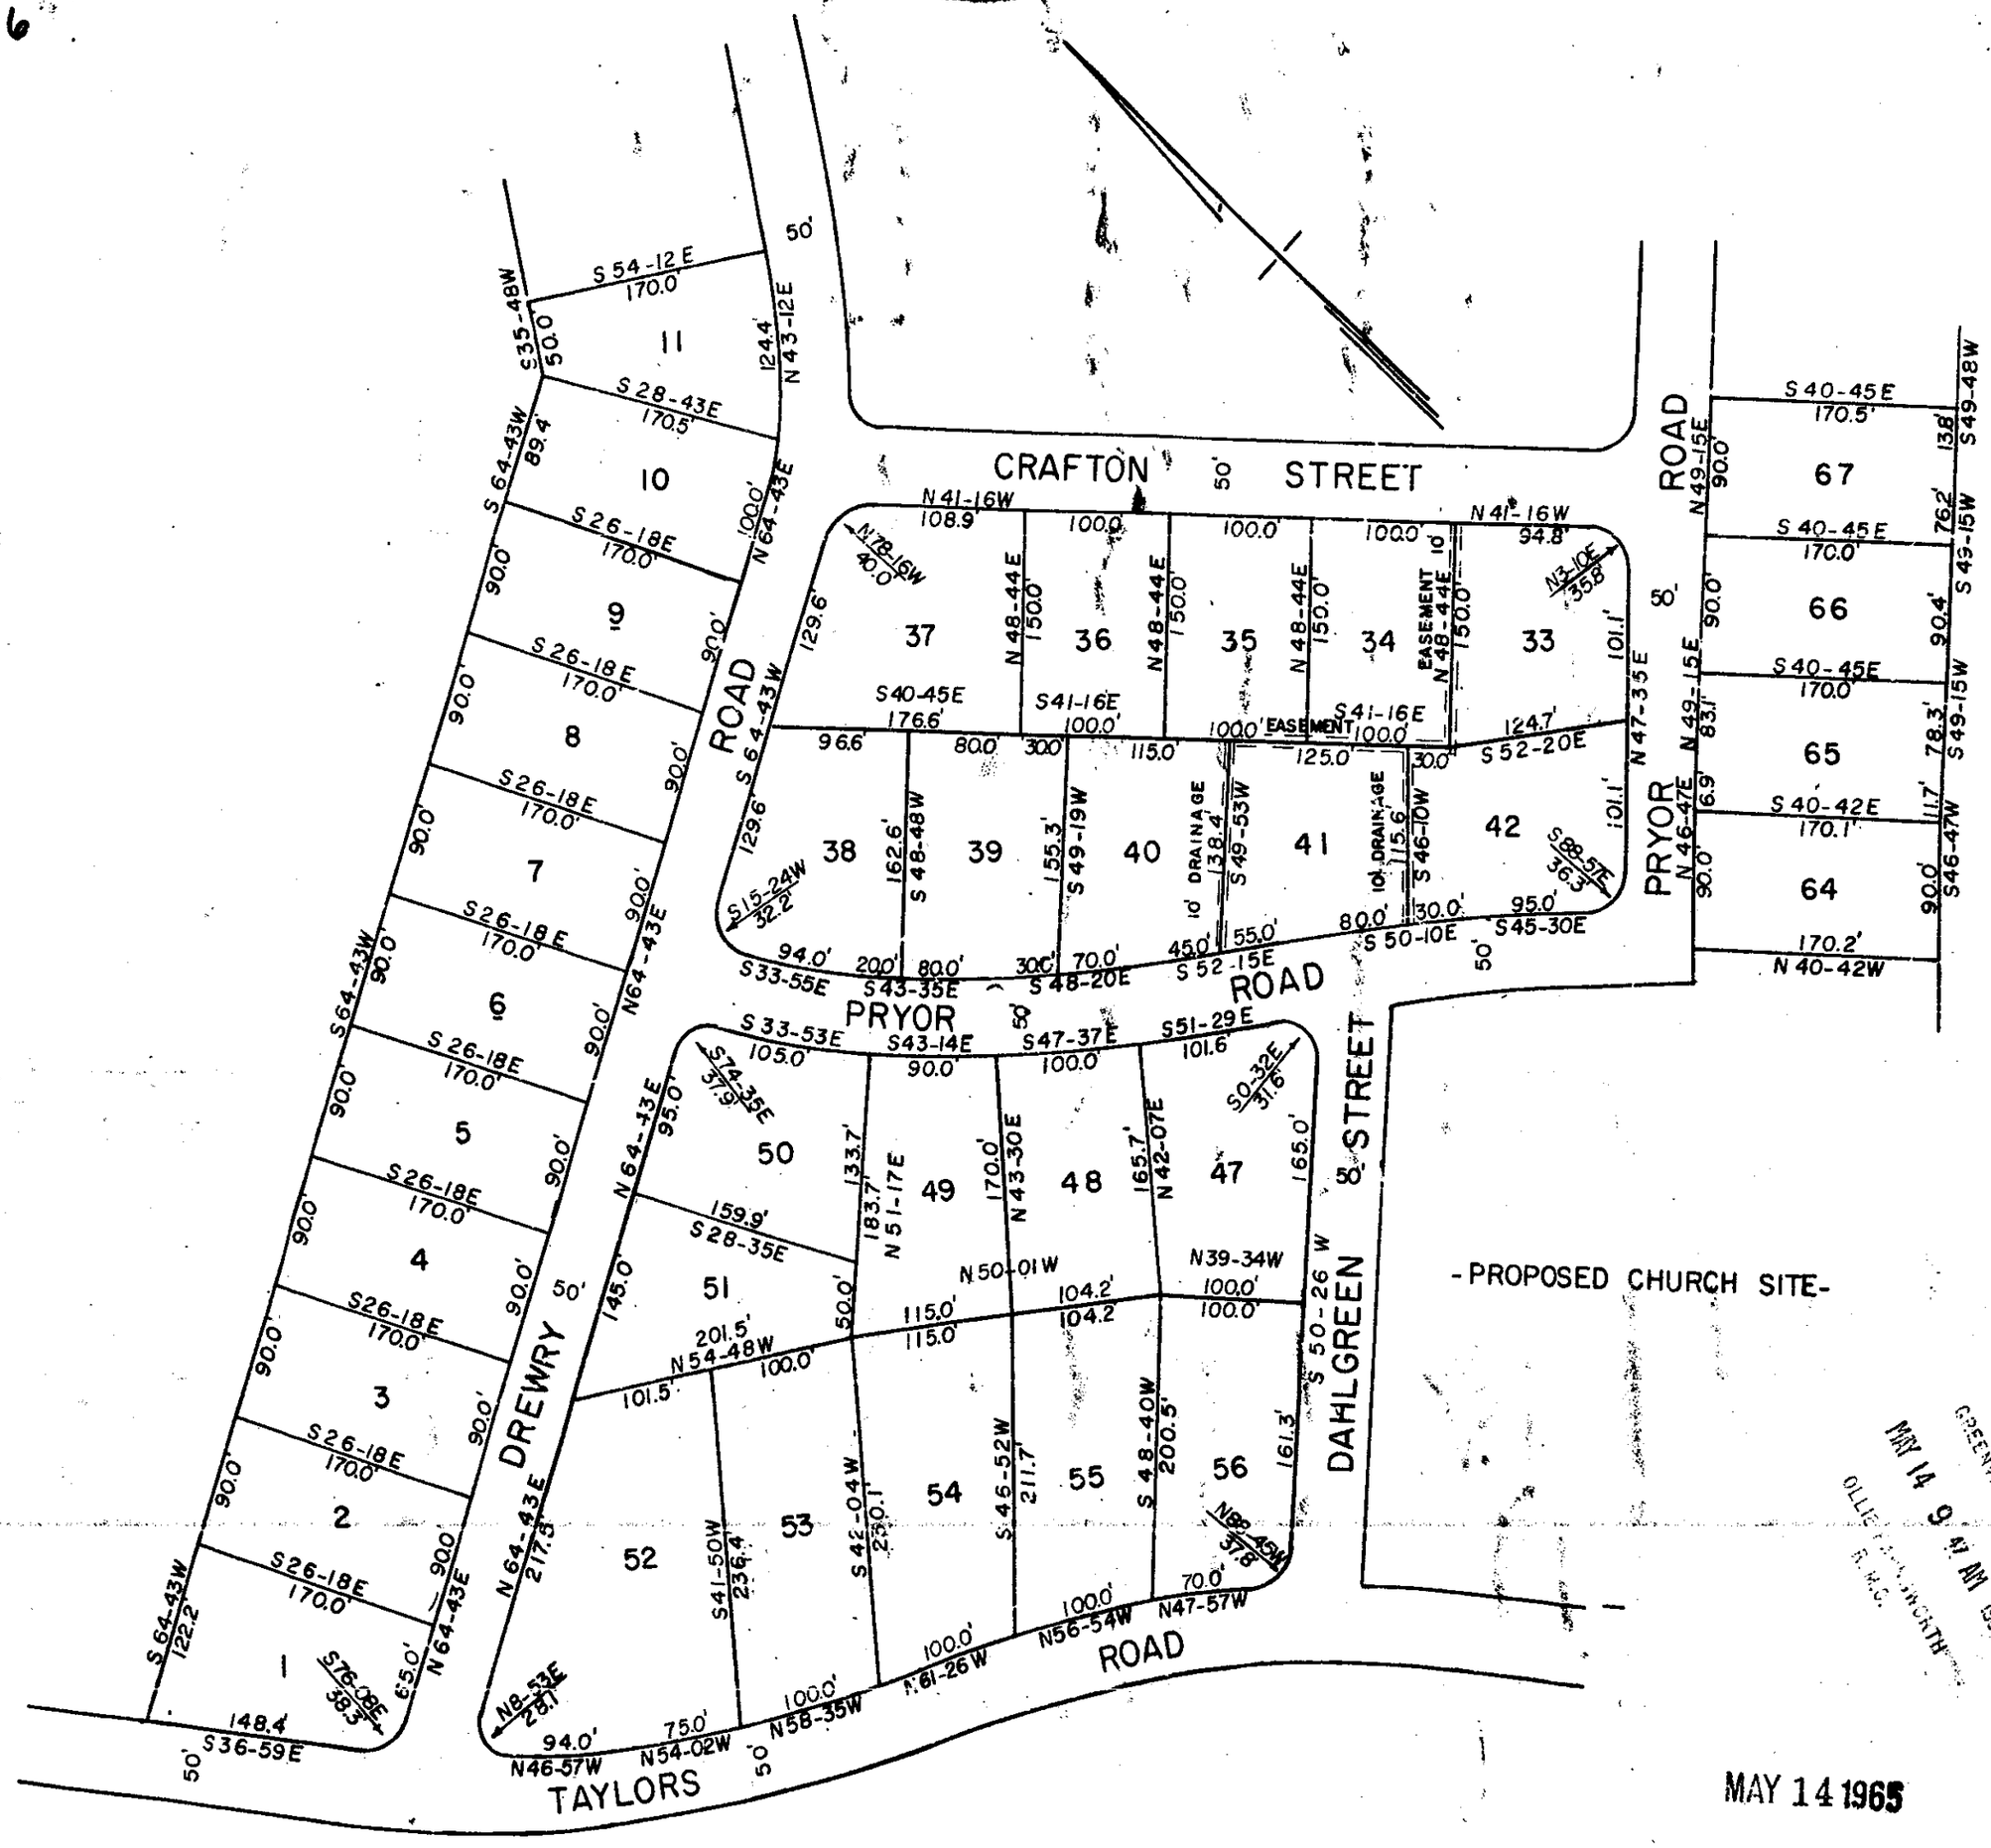

31784 Filed This 14 day of May 19 65
And Recorded in Vol. RR Page 186 at 9:47 AM
Register Mesne Conveyance Greenville County, S. C.

MAY 14 1965

31784

1.00

RR-186

SECTION NO. 1

AVONDALE FOREST

NEAR GREENVILLE, S.C.

SCALE 1" = 100' JULY 3, 1964

PIEDMONT ENGINEERS & ARCHITECTS
GREENVILLE, S. C.