PLAT BOOK RR-191

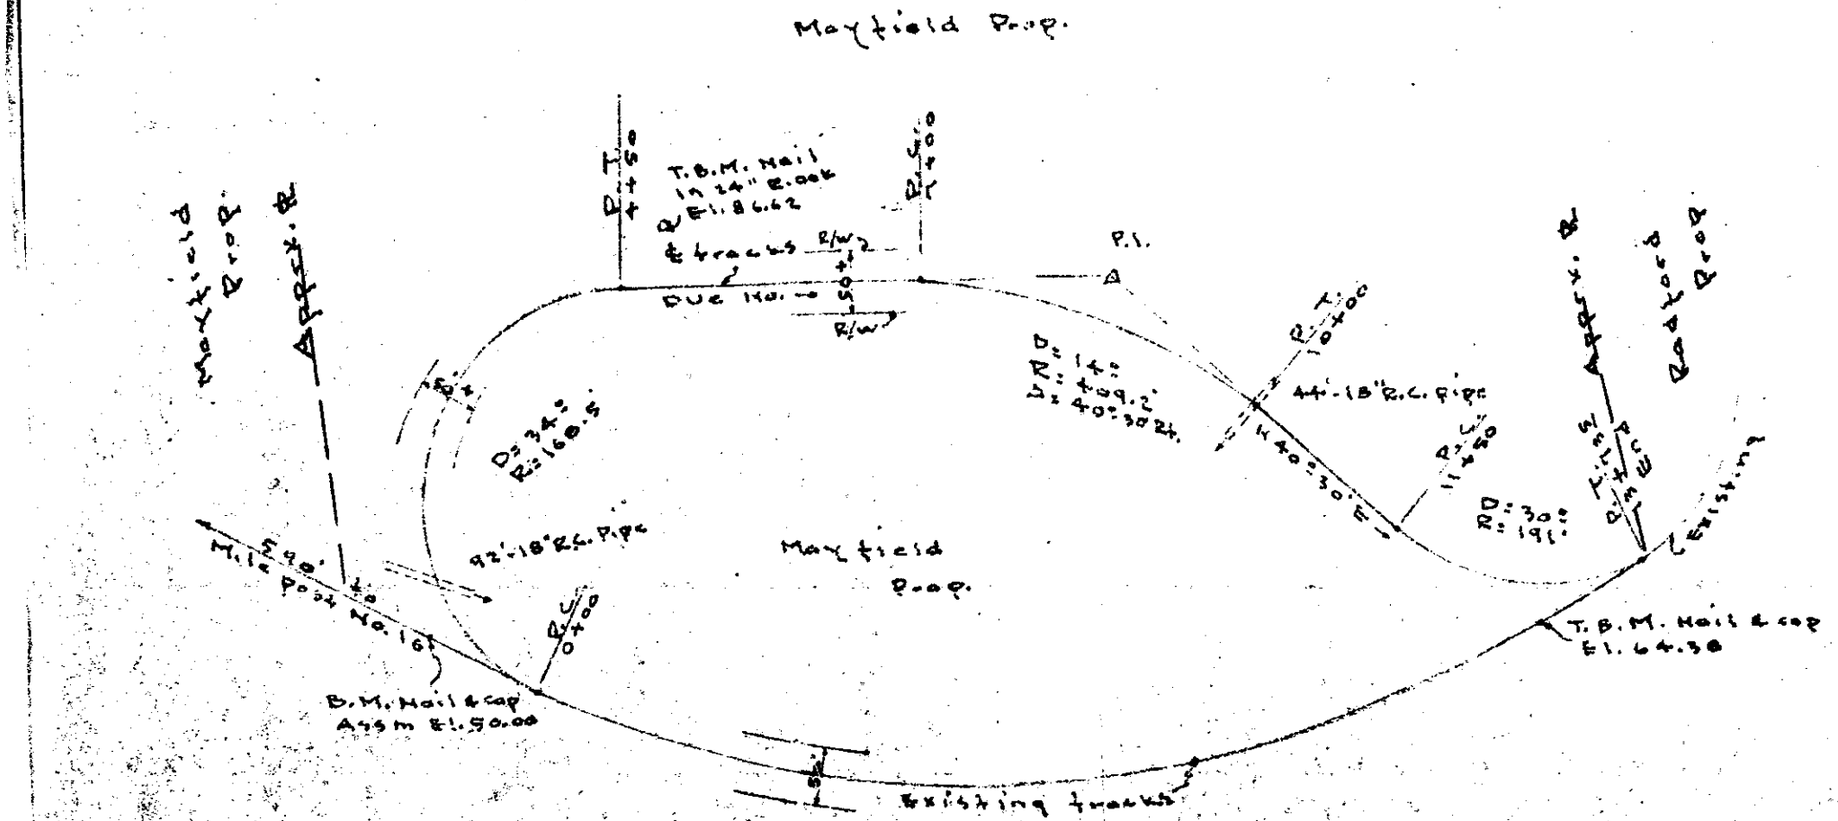

BAD COPY

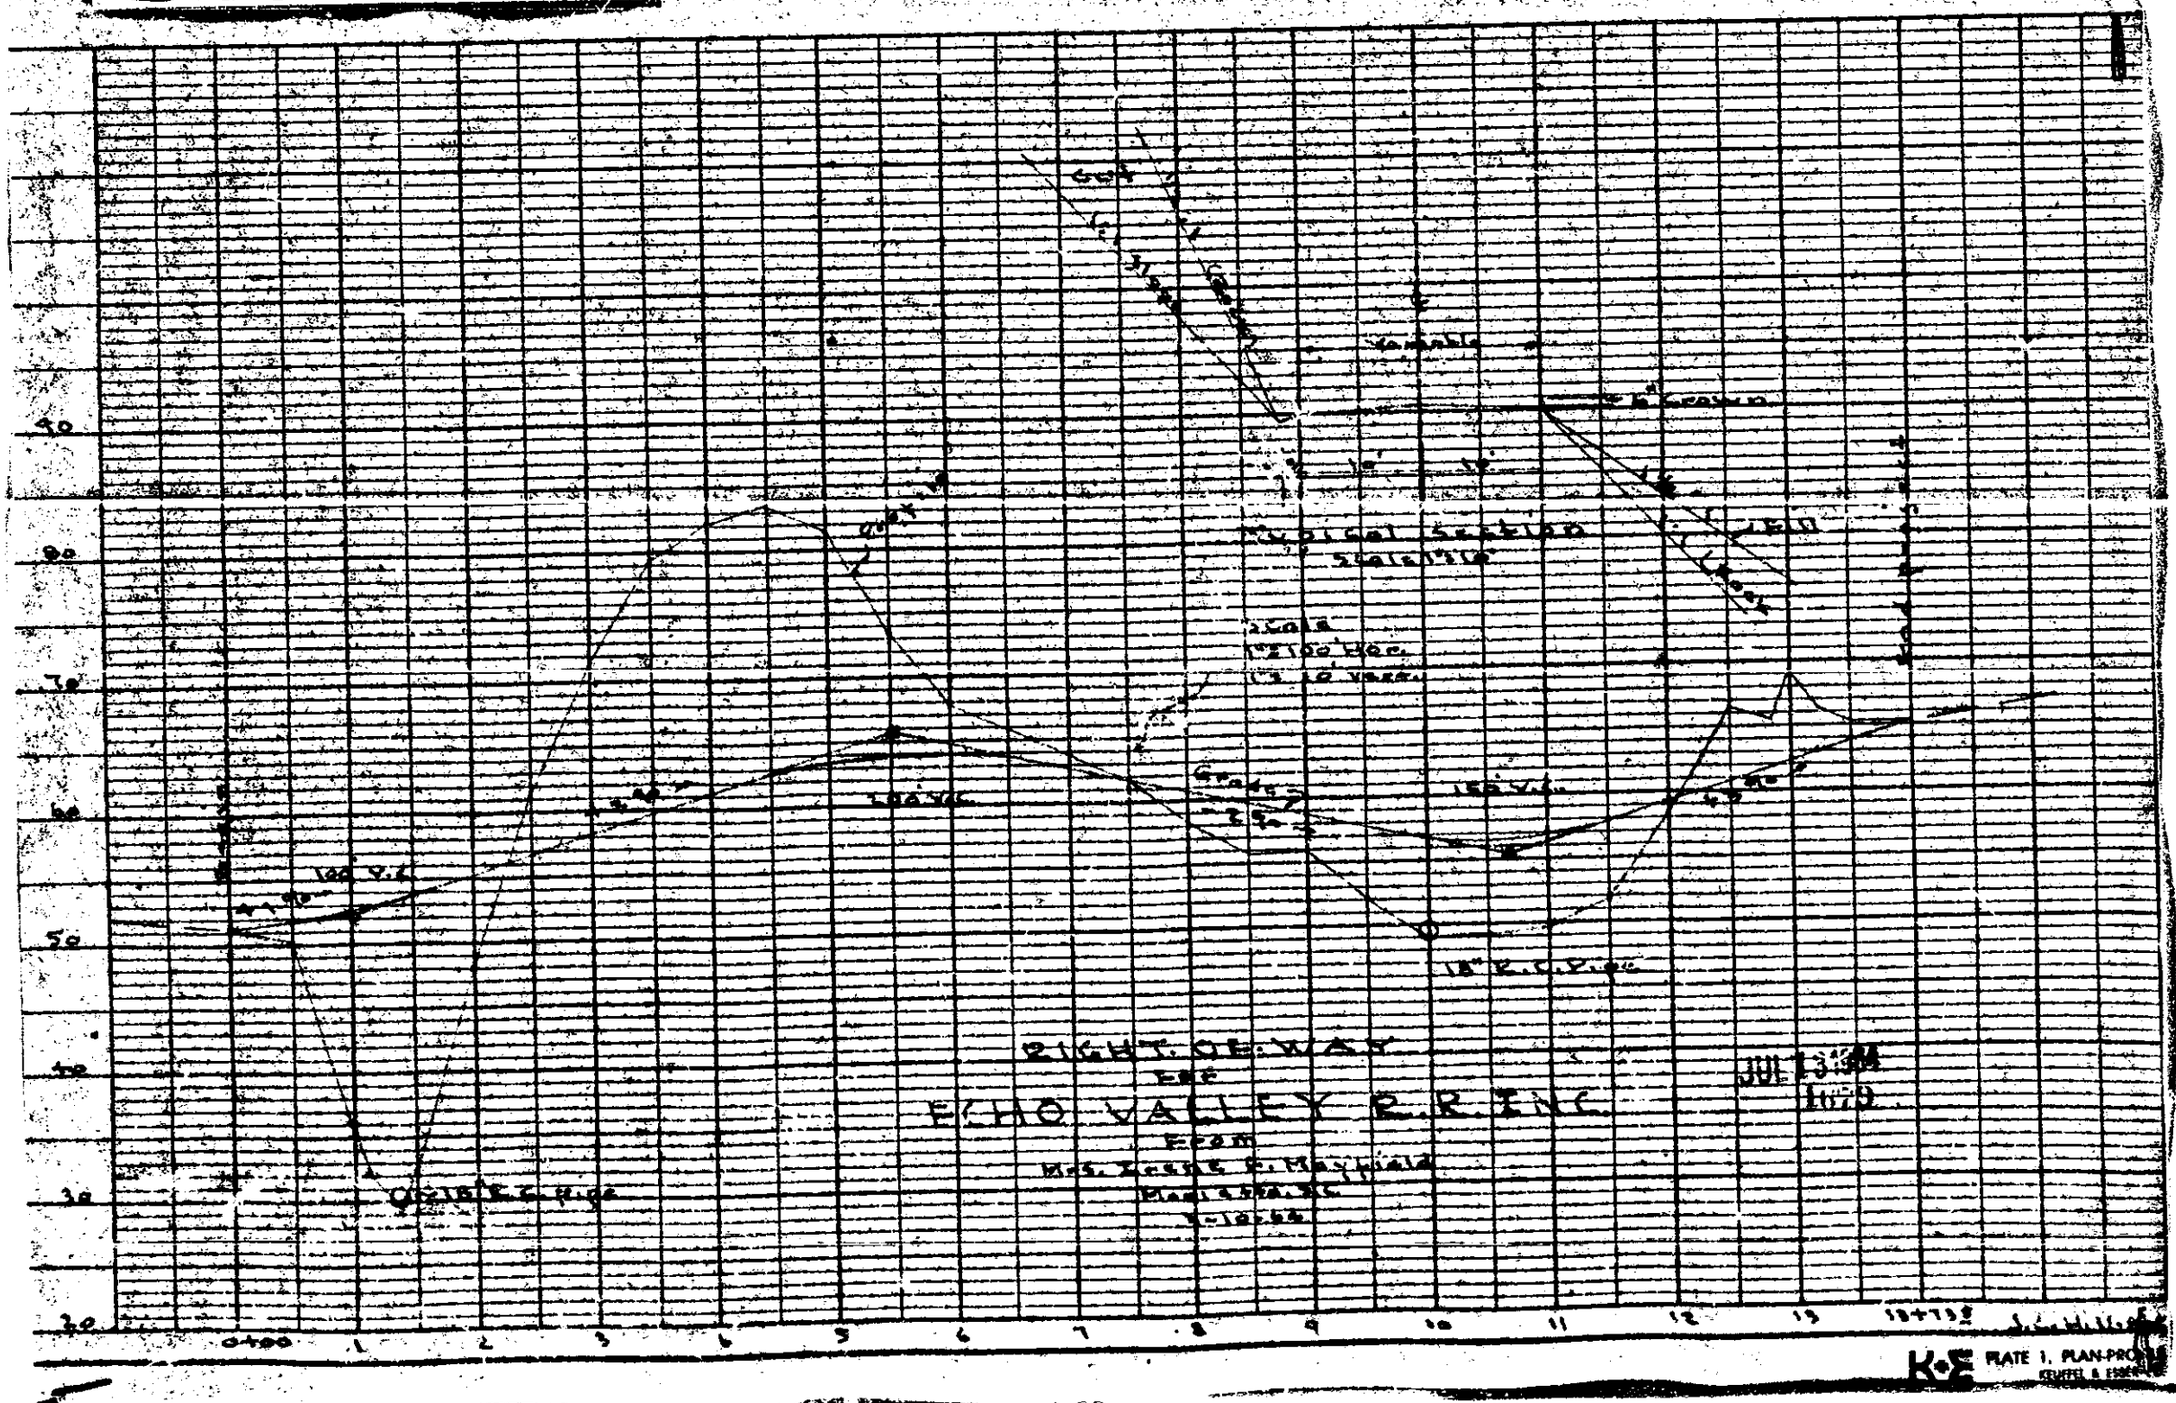

1679 Filed This 13 day of July, 1964 at 2:45 P.M.
And Recorded in Vol. RR Page 191
Register Mesne Conveyance Greenville County, S. C.

FILED
GREENVILLE CO. S. C.
JUL 13 2 45 PM 1964
OLLIE FARNSWORTH
R.M.C.