Plat Book 33, Page 115 A

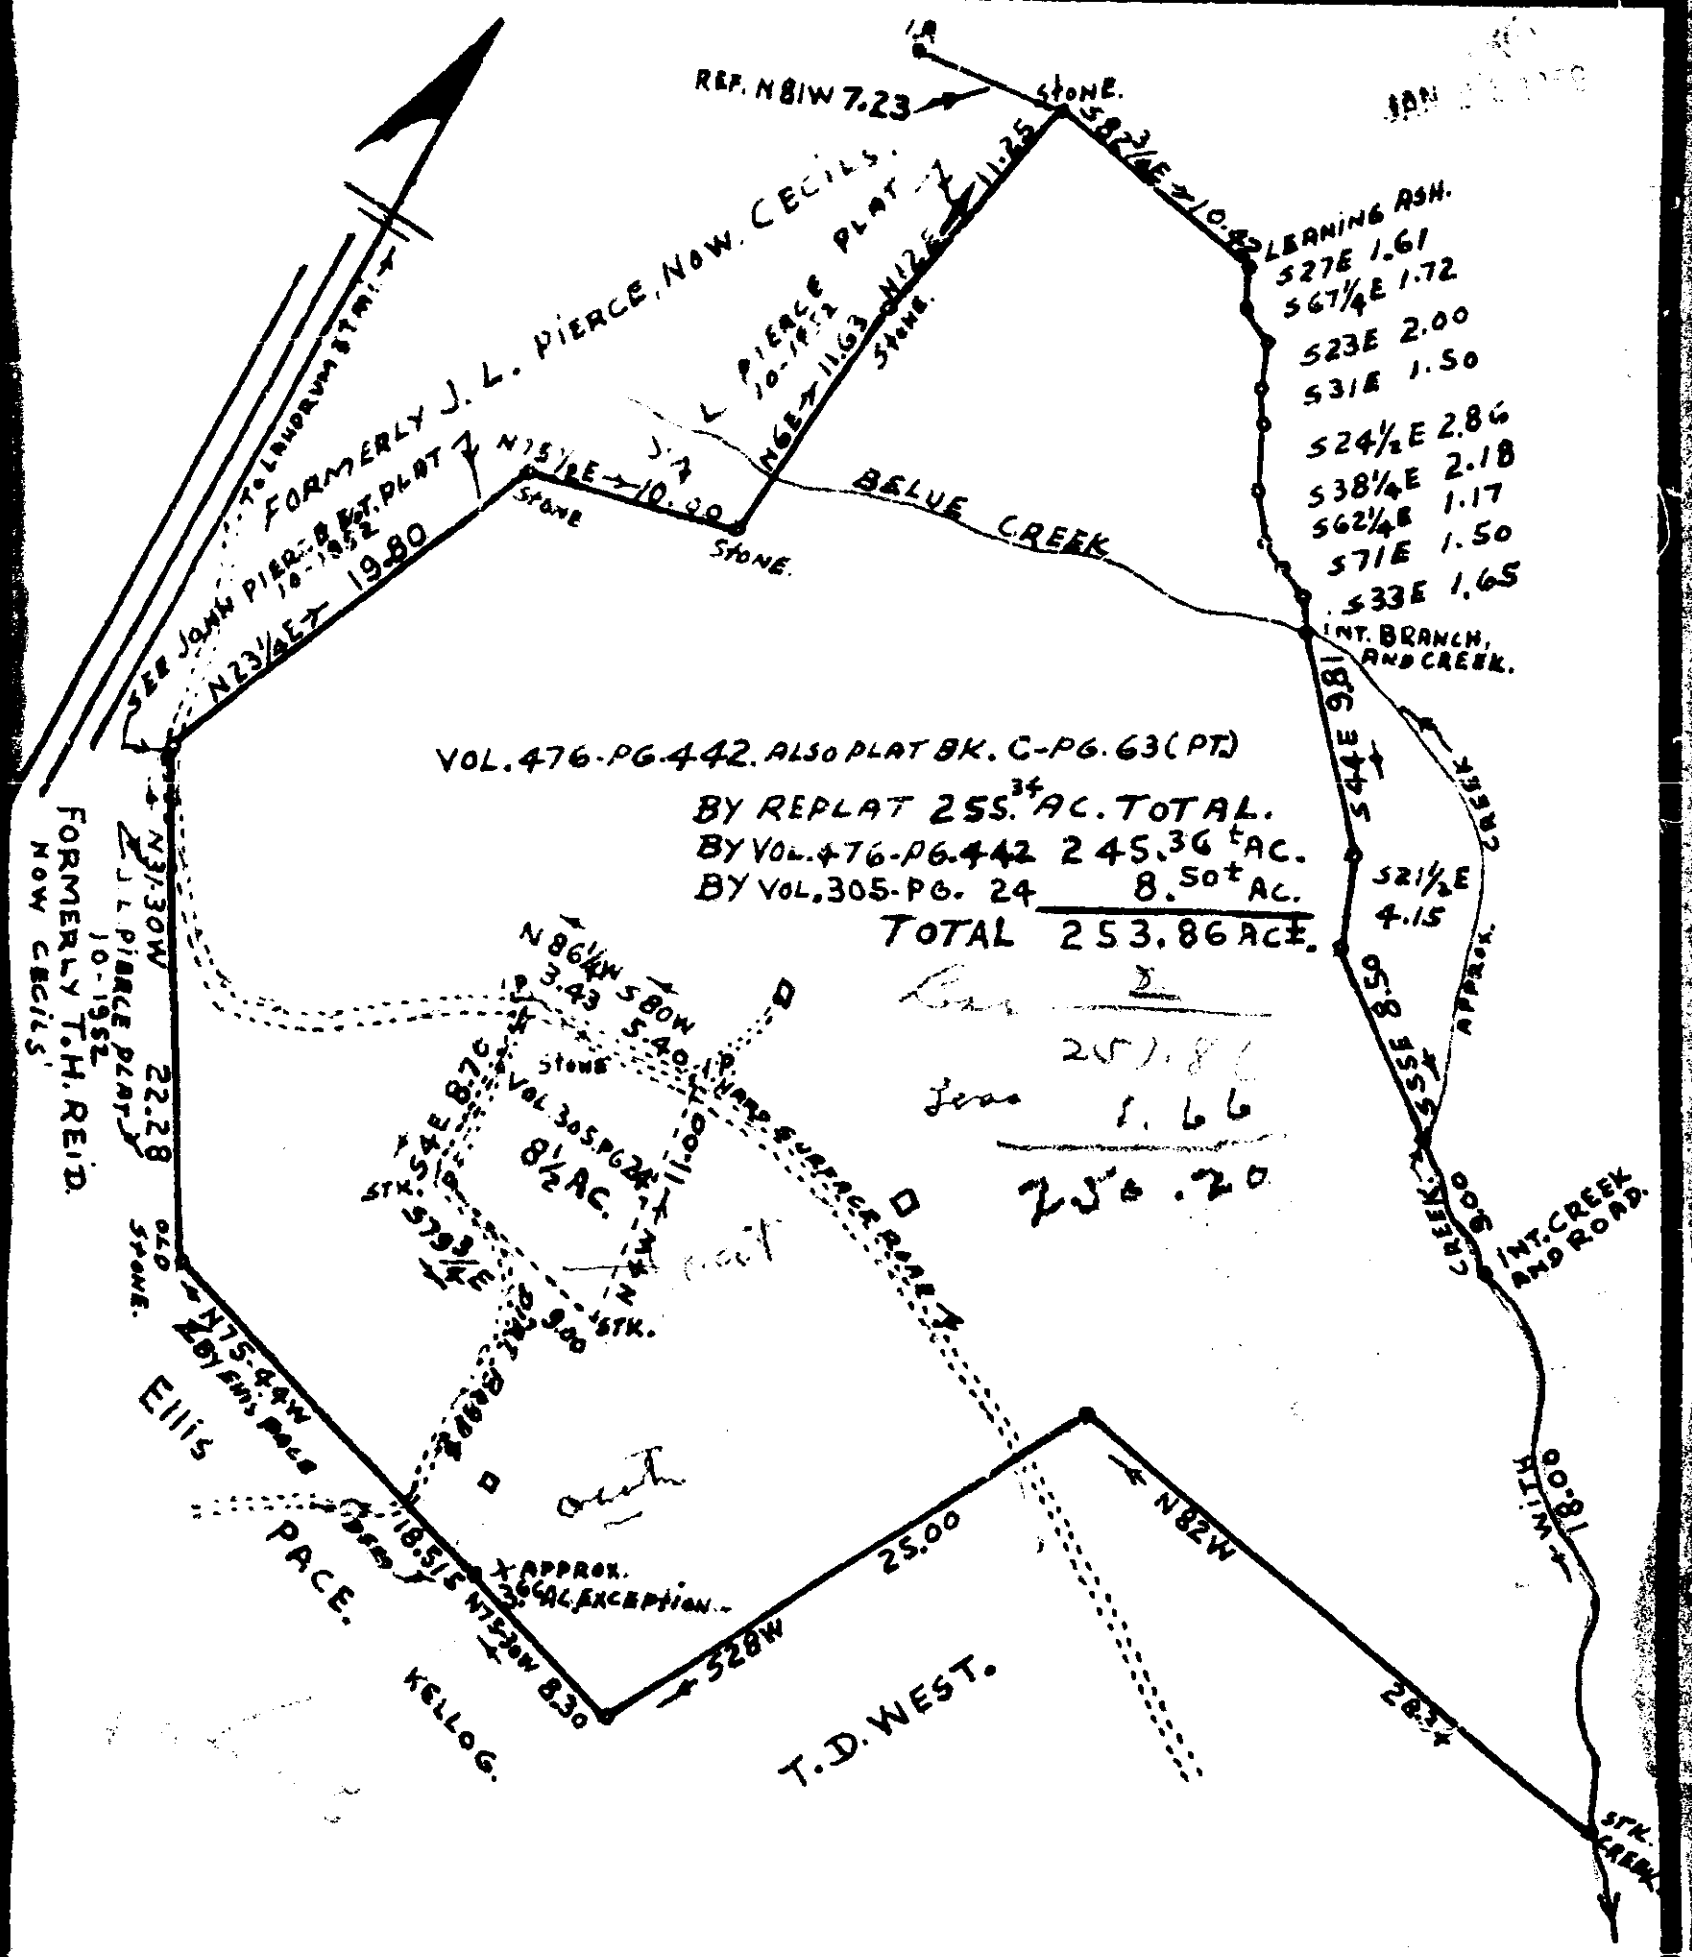

PLAT OF LAND AT REQUEST OF

L. L. HYDER: GREENVILLE CO. S.C.

LOCATION: ABOUT 3 Mi. WEST OF LANDRUM.
PLATTED FROM DEEDS, PLATS ETC. AS SHOWN.
1" = 10 CHS. J. Q. BRUCE, REG. SURVEYOR. 11-8-1958.
R-2. CAMPOBELLO. S.C.

TO BE USED FOR LOAN PURPOSE ONLY.
SURVEY SHOULD BE MADE FOR COMPLETE DEED DESCRIPTION.

21644 Filed This 23 day of Feb. 19 59
at 9 9 Book 113 at ... M
Register Mesne Conveyance Greenville County, S. C.

21644

88-113