Plat Book TT, Page 87 B

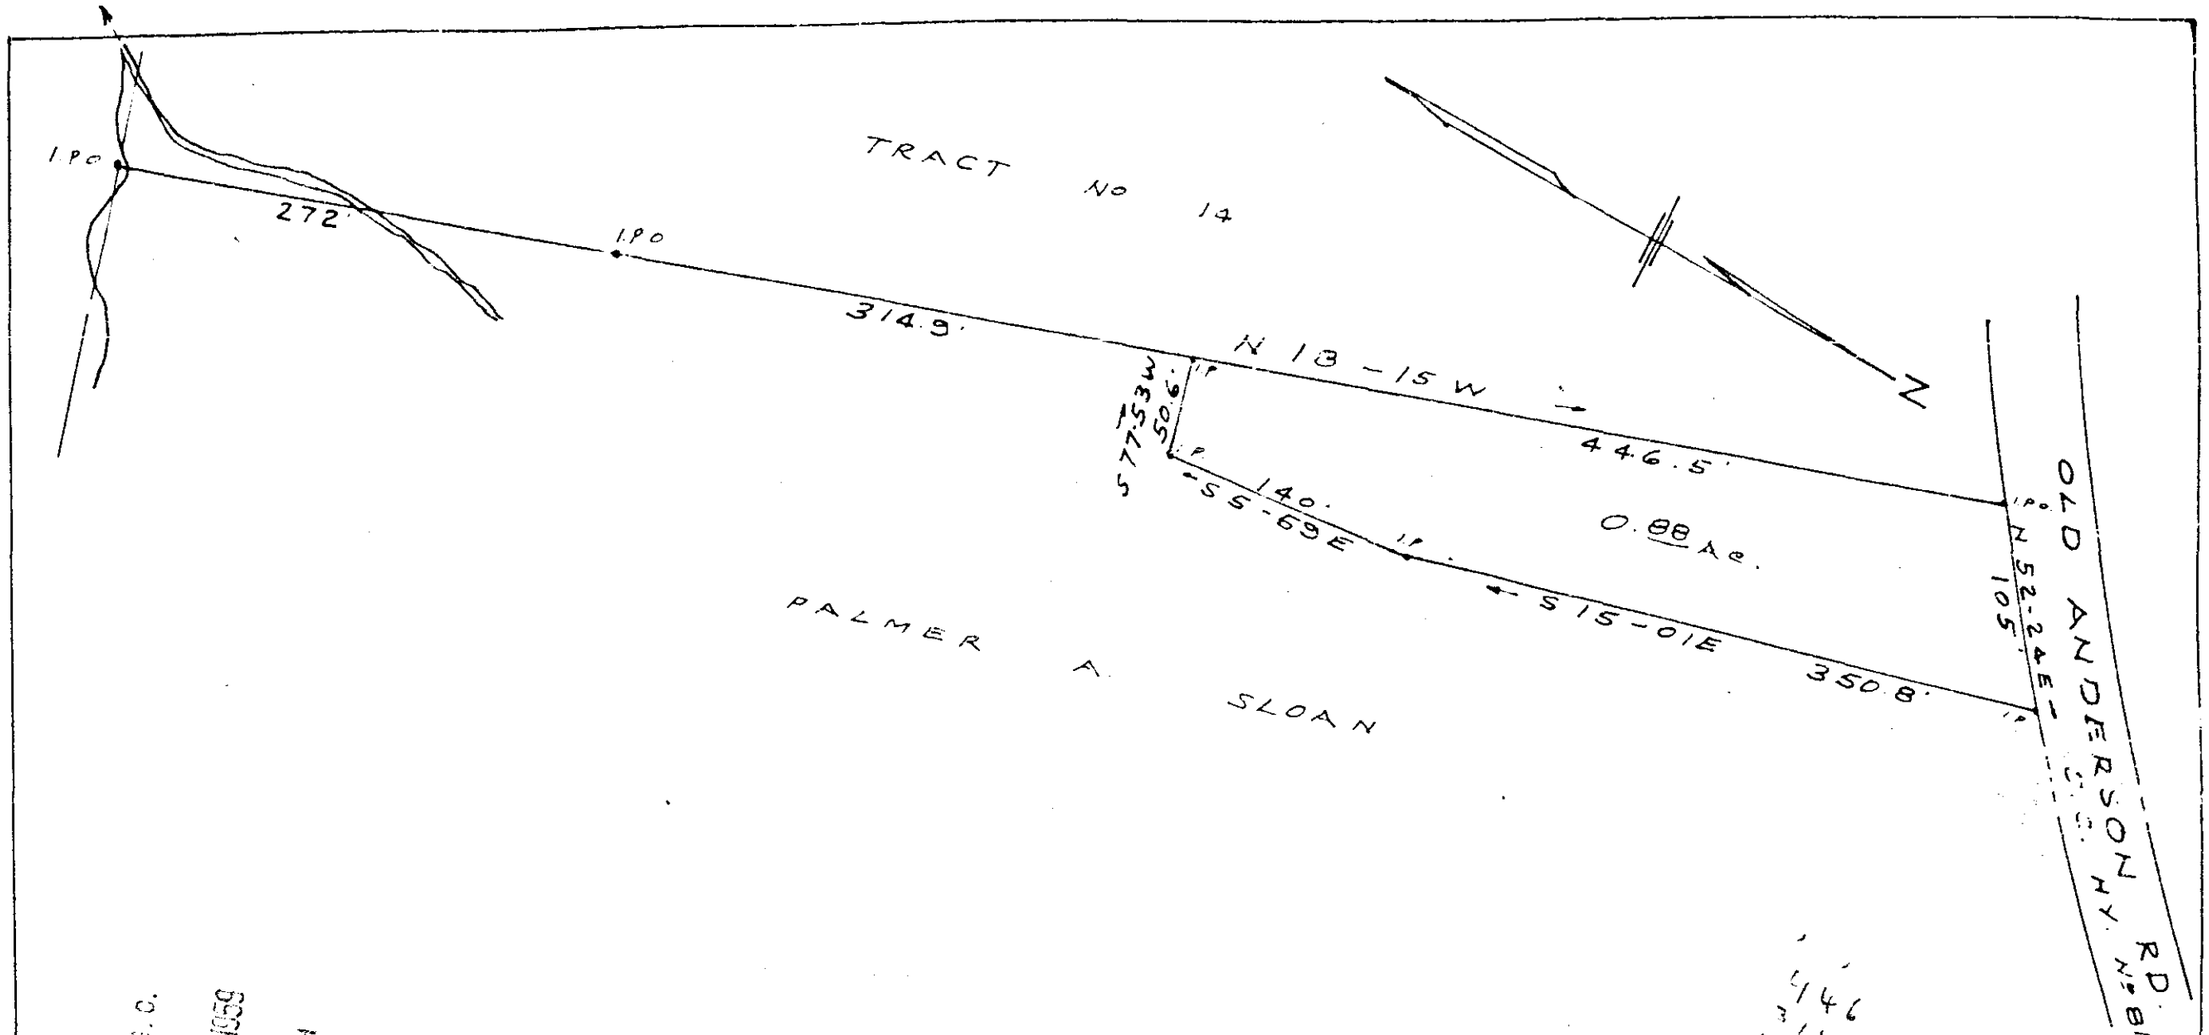

FILED
GREENVILLE CO. S.C.
NOV 28 11 47 AM 1959
OLLIE [illegible]
R.M.C.

NOV 28 1959

15948

NOTE: Above plat represents a portion of lot 14-A as shown on plat of "DIXIE FARMS" recorded in plat book E page 3 Greenville County R.M.C.O.

Field book E-59

PROPERTY OF
VERA G SMITH
NEAR GREENVILLE S.C.
SCALE 1" = 100' NOV. 27, 1959

C.O. Riddle Reg. L.S.

Fee 50¢ TT-87

15948 Filed This 28 day of Nov. 59
And Recorded in Vol. TT Page 87 at
Gabriel Sawyer
Register Mesne Conveyance Greenville County, S.C.