Plat Book TT, Page 190

SHADED AREAS TO BE ABANDONED
TO ADJACENT PROPERTY OWNERS

LOT SURVEY JAN. 1959
BY DALTON & NEVES.

LEHMAN ADWELL MOSELEY, JR.
Attorney at Law
Travelers Rest, S. C.

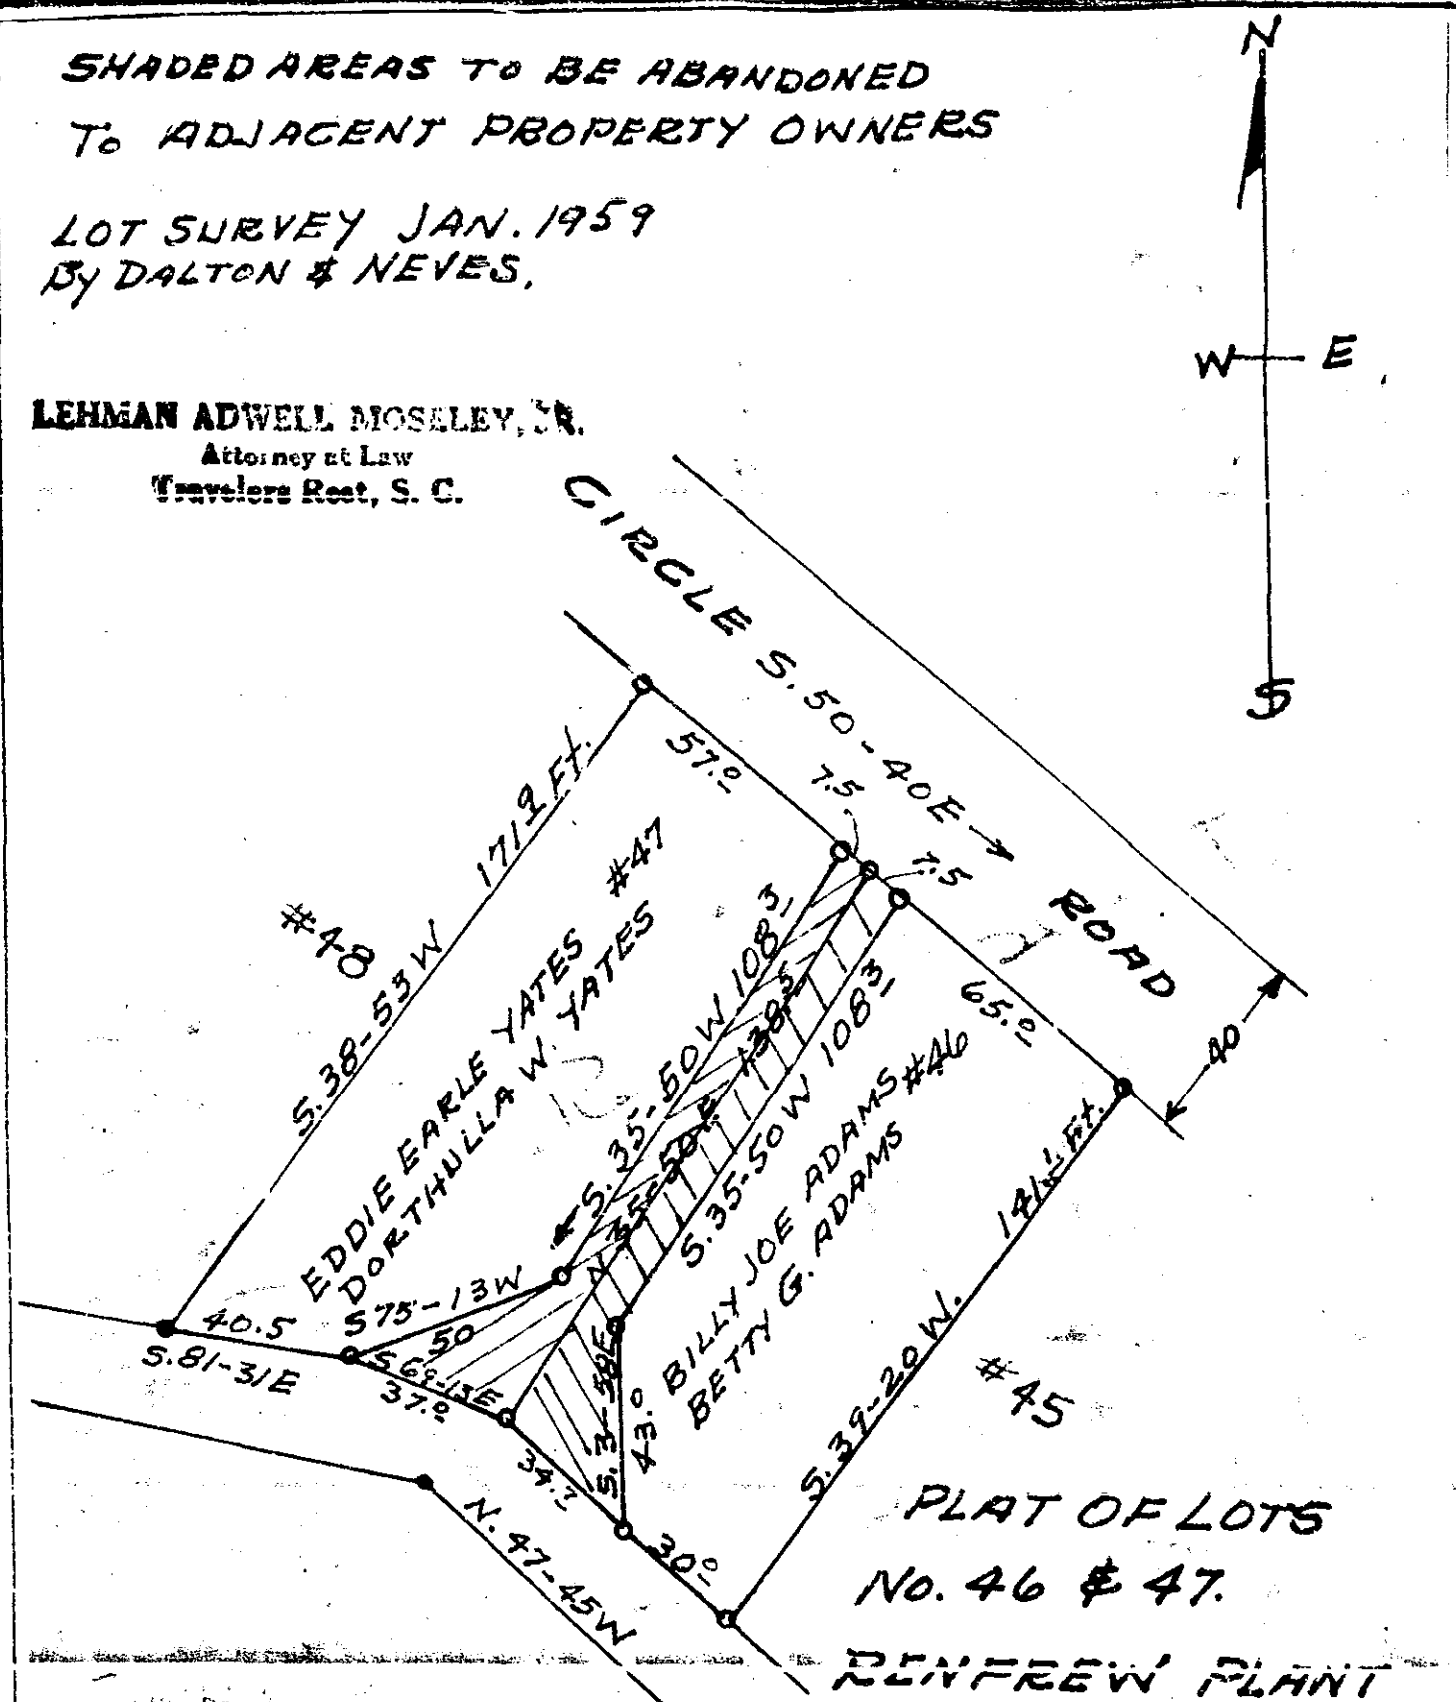

PLAT OF LOTS
No. 46 & 47.
RENFREW PLANT
BATES TWP. GREENVILLE CO.
SOUTH CAROLINA

PLAT BY
Terry T. Dill
Reg C.E & L.S #104

TT-190

SCALE 1" = 50'

.50 c MAY 5 1960 30345 9:10 a.m.

30345 Filed This 5 day of May 1960
And Recorded in Vol. 1 Page 190 at
Sadie Sanzworth
Register Mesne Conveyance Greenville County, S. C.