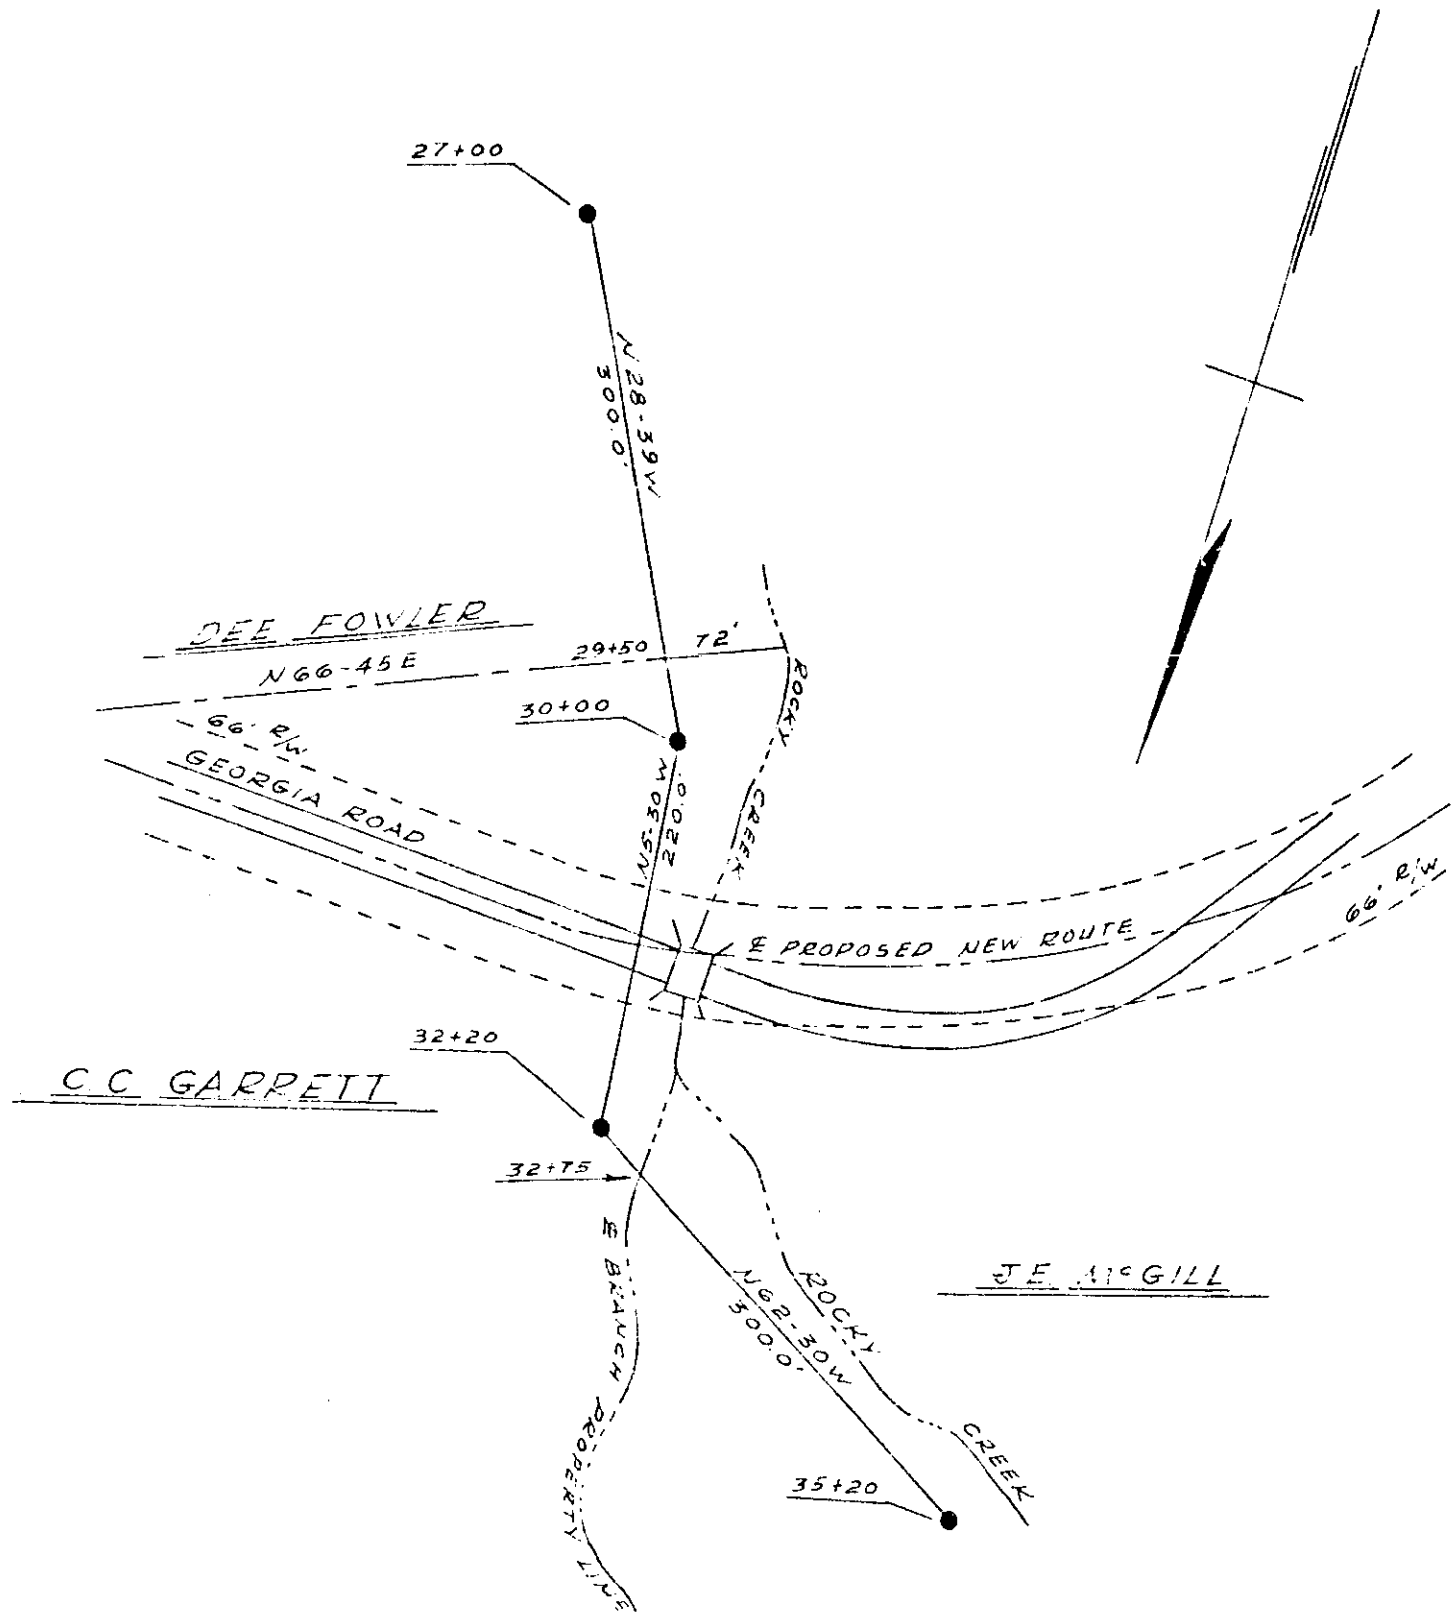

Recorded 1027 Plat Book VV - 172
And Recorded in Plat Book VV - 172
Geddie Hanna
Register Mesne Conveyance, Greenville County, S.C.

AUG 10 1961

1027

VV - 172

REV.	DATE	DESCRIPTION

RIGHT-OF-WAY PLAN
FOR
GREENVILLE COUNTY REHABILITATION CENTER
SEWER OUTFALL

PIEDMONT ENGINEERING SERVICE
GREENVILLE, S.C.

SCALE: 1" = 100' | DATE: AUG. 9, 1961

APPROVED BY: W. D. Seabes, Supt.

DRAWN BY: W.L.S. | DWG. 2 OF 5