Plat Book-XX-Page 60 61

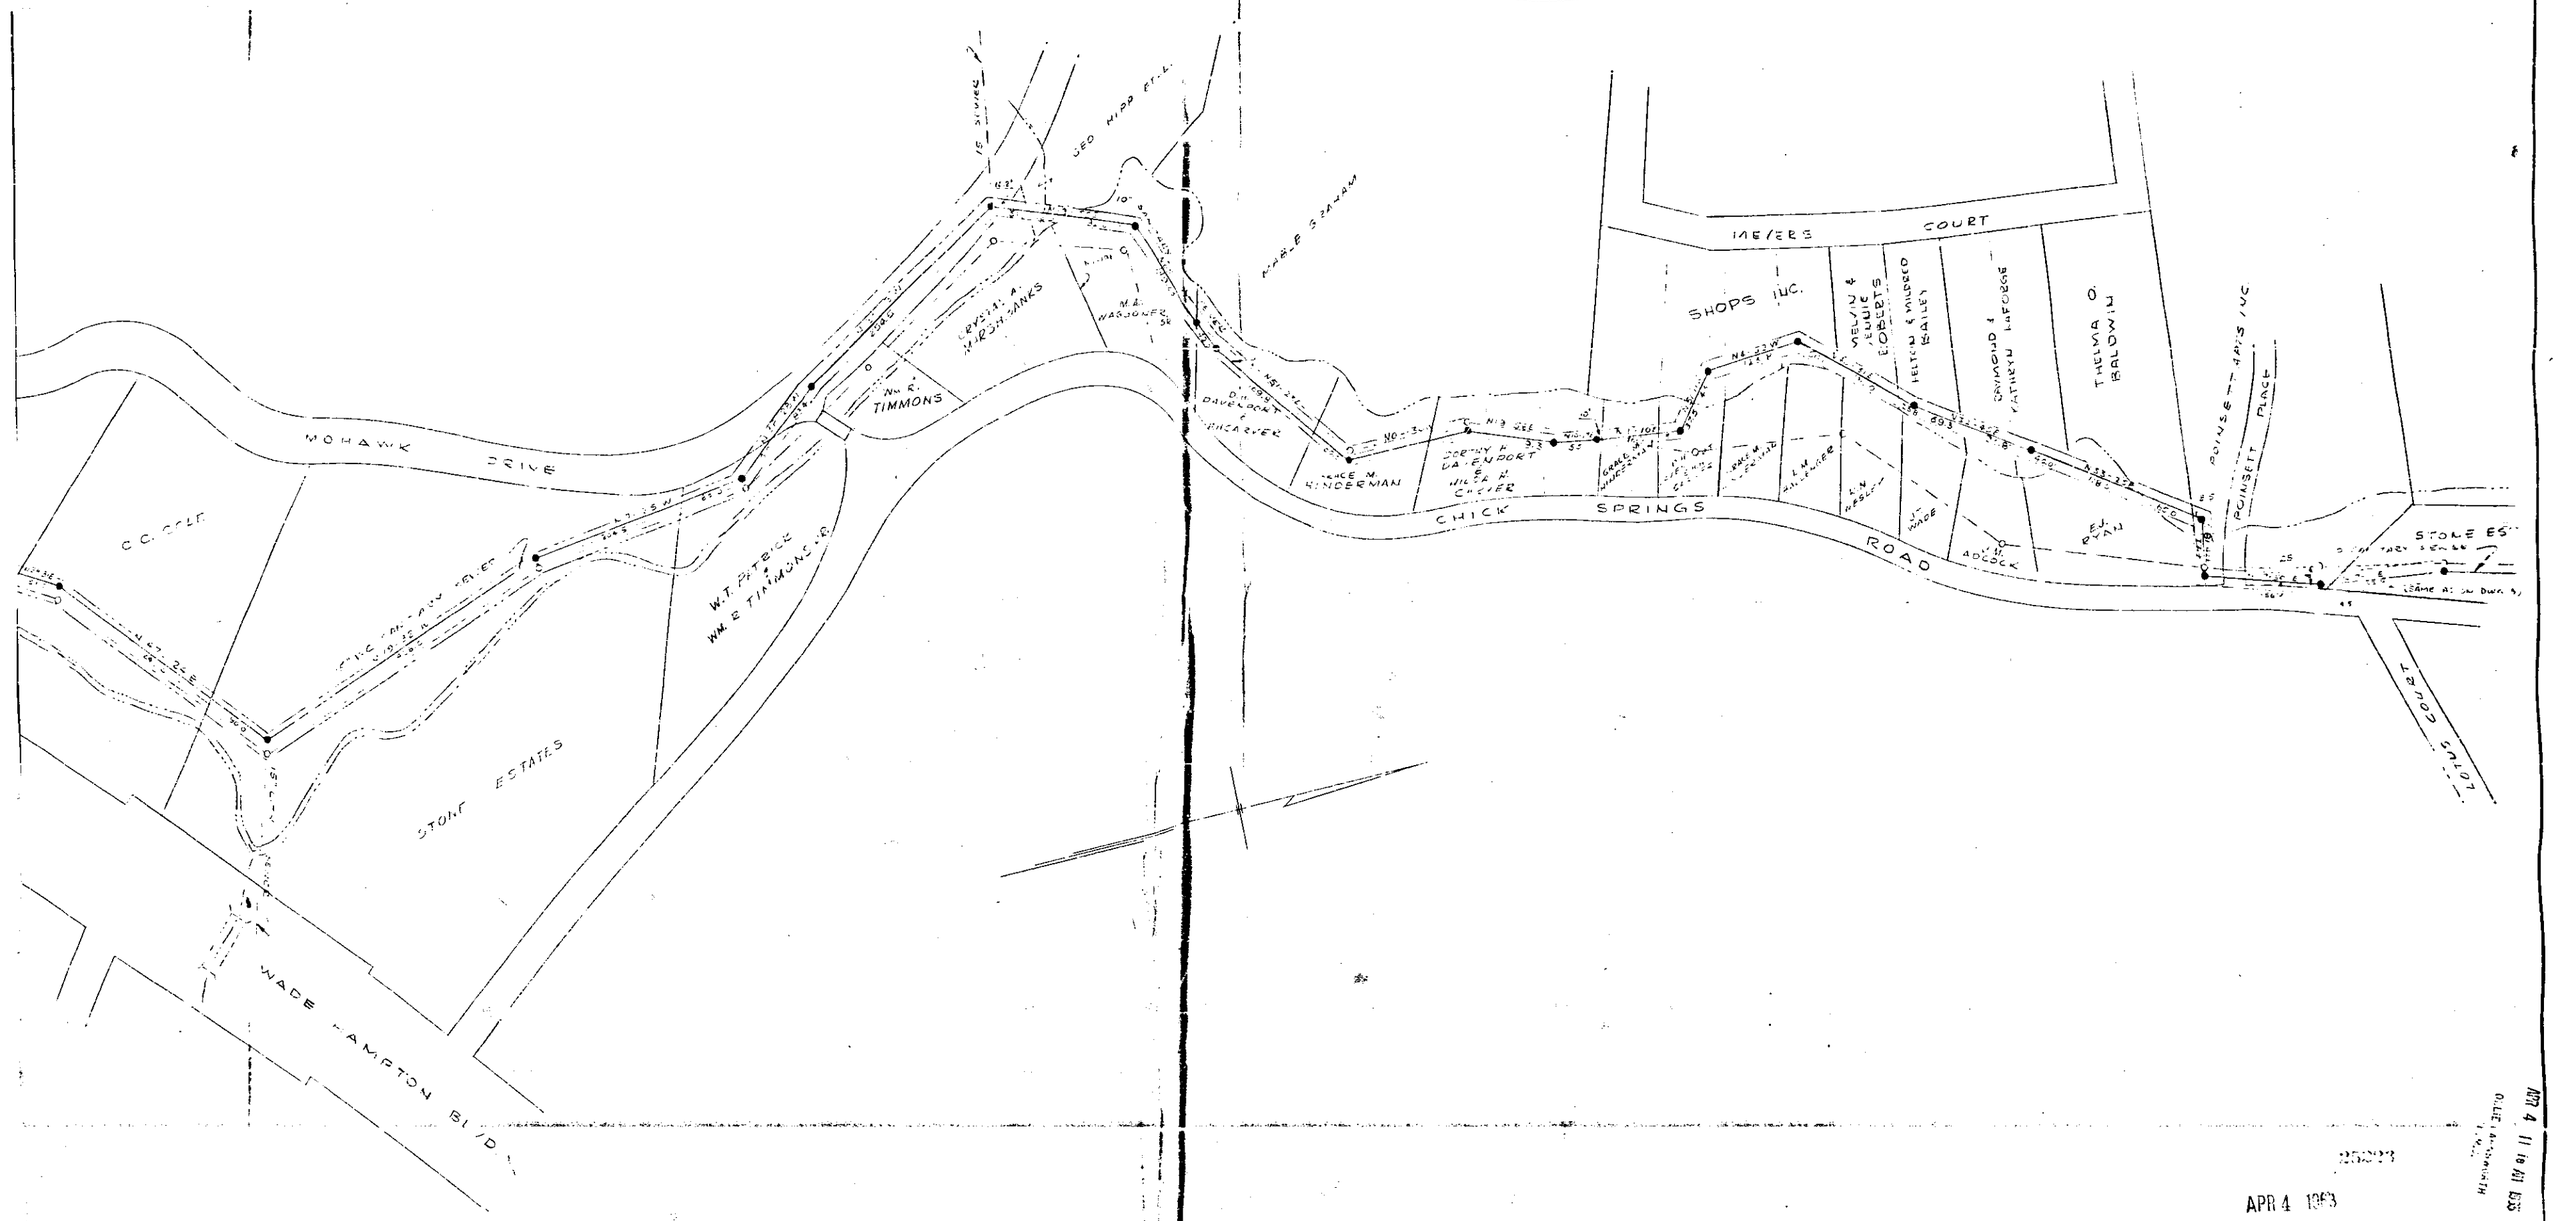

APR 4 11 10 AM 1983

25223

APR 4 1983

SEE DWG 1 FOR LEGEND & NOTE

NO	DATE	BY	REVISIONS
4	3-2-83	WB	MOVED MANHOLES - POINSETT AVE. INC
3	8-16-82	DSC	REV. PROFILE DATA
2	5-9-82	DSC	LOCATION CHANGES ETC
1	7-26-82	DSC	COURSE & DIST. ACROSS PROPERTY

PROPERTY OWNERSHIP MAP

RICHLAND CREEK RELIEF SEWER

PIEDMONT ENGINEERING SERVICE
GREENVILLE, SOUTH CAROLINA

SCALE 1"=100' | DATE JULY 27, 1982
DRAWN BY D.C | CHECKED BY DSC
APPROVED BY | DWG NO. 20F3

See 7 - XX-60+61

BAD COPY

25223 Filed This 4 day of April 1983
And Recorded in Vol. 1-Th Page 291 for C.L.M
Register Mesne Conveyance Greenville County, S. C.