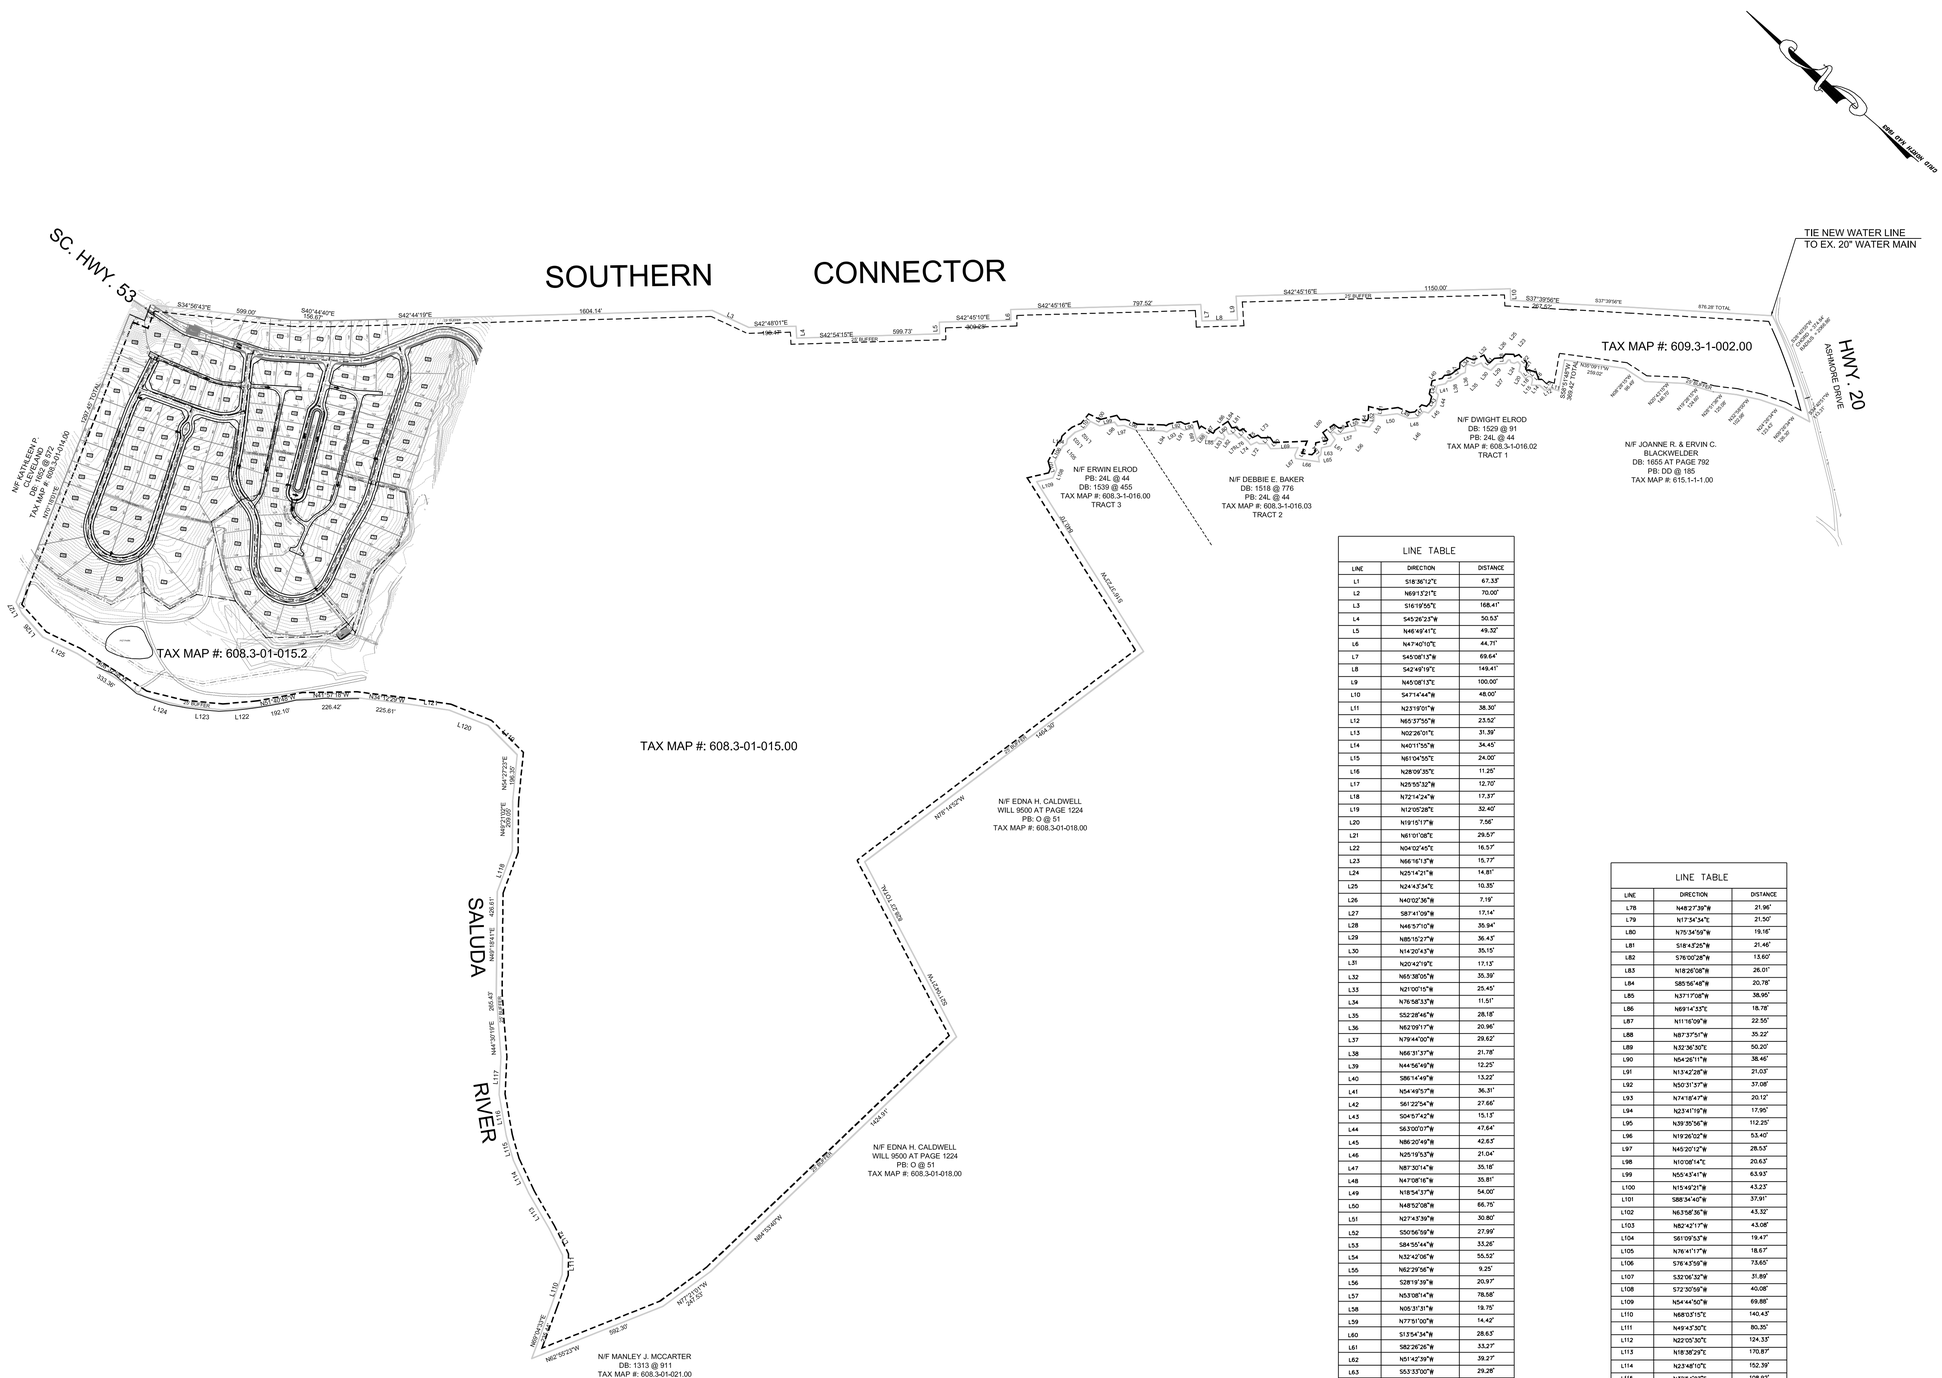

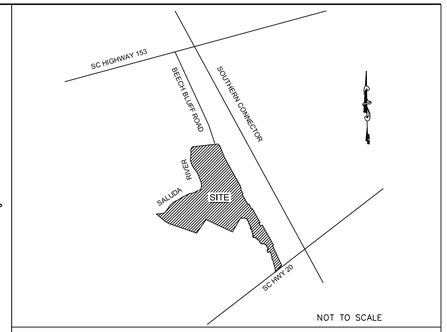

LOCATION MAP

LINE TABLE

LINE	DIRECTION	DISTANCE
L1	S18°36'12"E	67.33'
L2	N69°13'31"E	70.00'
L3	S16°19'55"E	168.41'
L4	S45°26'23"W	50.53'
L5	N46°49'41"E	49.32'
L6	N47°40'10"E	44.71'
L7	S45°08'13"W	69.64'
L8	S42°49'19"E	149.41'
L9	N45°08'13"E	100.00'
L10	S47°14'44"W	48.00'
L11	N23°19'01"W	38.30'
L12	N65°37'55"W	23.52'
L13	N02°26'01"E	31.39'
L14	N40°11'55"W	34.45'
L15	N61°04'55"E	24.00'
L16	N28°09'35"E	11.25'
L17	N25°55'32"W	12.70'
L18	N72°14'24"W	17.37'
L19	N12°05'28"E	32.40'
L20	N19°15'17"W	7.56'
L21	N81°01'08"E	29.57'
L22	N04°02'45"E	16.57'
L23	N66°16'13"W	15.77'
L24	N25°14'21"W	14.81'
L25	N24°43'34"E	10.35'
L26	N40°02'36"W	7.19'
L27	S87°41'09"W	17.14'
L28	N46°57'10"W	35.94'
L29	N85°15'27"W	36.43'
L30	N14°20'43"W	35.15'
L31	N20°42'19"E	17.13'
L32	N65°38'05"W	35.39'
L33	N21°00'15"W	25.45'
L34	N76°58'33"W	11.51'
L35	S53°28'44"W	28.18'
L36	N62°09'17"W	20.96'
L37	N79°44'00"W	29.62'
L38	N66°31'37"W	21.78'
L39	N44°56'45"W	12.25'
L40	S86°14'49"W	13.22'
L41	N54°49'57"W	36.31'
L42	S61°22'54"W	27.66'
L43	S04°57'42"W	15.13'
L44	S63°00'07"W	47.64'
L45	N86°20'49"W	42.83'
L46	N25°19'33"W	21.04'
L47	N87°30'14"W	35.18'
L48	N47°08'16"W	35.81'
L49	N18°54'37"W	54.00'
L50	N48°52'08"W	66.75'
L51	N27°43'39"W	30.80'
L52	S50°56'59"W	27.99'
L53	S84°56'44"W	33.26'
L54	N32°42'08"W	55.53'
L55	N62°29'56"W	9.25'
L56	S28°19'39"W	20.97'
L57	N53°08'14"W	78.56'
L58	N05°37'31"W	19.75'
L59	N77°51'00"W	14.42'
L60	S13°54'34"W	28.63'
L61	S82°26'26"W	33.27'
L62	N51°42'39"W	39.27'
L63	S53°33'00"W	29.26'
L64	N83°15'23"W	14.27'
L65	S35°37'33"W	20.85'
L66	N33°15'31"W	100.52'
L67	N32°35'36"E	14.10'
L68	N72°01'46"E	35.11'
L69	N43°28'29"W	115.20'
L70	N13°50'09"E	25.36'
L71	N42°36'29"W	32.70'
L72	N04°20'12"W	12.34'
L73	N64°56'23"W	28.61'
L74	N11°04'27"E	17.06'
L75	N00°52'43"E	34.89'
L76	N70°39'44"W	15.87'
L77	N01°04'13"E	27.36'

LINE TABLE

LINE	DIRECTION	DISTANCE
L78	N48°27'39"W	21.96'
L79	N17°54'54"E	21.50'
L80	N75°34'59"W	19.16'
L81	S18°43'25"W	21.40'
L82	S76°02'28"W	13.60'
L83	N18°26'08"W	26.01'
L84	S85°56'48"W	20.78'
L85	N37°17'08"W	38.90'
L86	N69°14'33"E	18.78'
L87	N11°16'09"W	22.55'
L88	N87°37'51"W	35.22'
L89	N32°36'30"E	50.20'
L90	N54°26'11"W	38.46'
L91	N13°42'28"W	21.03'
L92	N50°31'37"W	37.08'
L93	N74°18'47"W	20.12'
L94	N23°41'19"W	17.95'
L95	N39°35'56"W	112.25'
L96	N19°26'02"W	53.40'
L97	N45°20'12"W	28.53'
L98	N10°08'14"E	20.63'
L99	N55°43'41"W	63.93'
L100	N15°49'21"W	43.23'
L101	S88°34'40"W	37.91'
L102	N63°58'36"W	43.32'
L103	N82°42'17"W	43.08'
L104	S61°09'53"W	19.47'
L105	N76°41'17"W	18.67'
L106	S76°43'59"W	73.65'
L107	S32°06'32"W	31.89'
L108	S72°30'59"W	40.08'
L109	N54°44'50"W	69.88'
L110	N68°03'15"E	140.43'
L111	N49°43'30"E	80.35'
L112	N22°05'30"E	124.33'
L113	N18°38'29"E	170.87'
L114	N23°48'10"E	152.39'
L115	N32°43'13"E	108.92'
L116	N38°53'50"E	175.46'
L117	N51°27'59"E	157.03'
L118	N68°56'55"E	182.56'
L119	N03°56'22"E	172.52'
L120	N19°35'24"W	175.25'
L121	N32°53'47"W	164.54'
L122	N46°17'02"W	147.64'
L123	N35°38'13"W	168.75'
L124	N37°21'18"W	166.05'
L125	N15°18'37"W	161.55'
L126	N07°02'28"E	131.49'
L127	N21°45'26"E	52.75'

PRELIMINARY PLAT

ACADIA

OVERALL BOUNDARY

GREENVILLE COUNTY, SOUTH CAROLINA

ACADIA, LLC	SYNTERRA
OWNER	ENGINEER FCA OF NC, INC
	SURVEYOR

NO. OF ACRES: ±102

NO. OF LOTS: 108

ZONE: PD

MILES OF NEW ROAD: ±1.5

DATE: AUGUST 4, 2008

GRAPHIC SCALE

300 0 150 300 600

(IN FEET)

P:\ACADIA LLC.804\01.ENGINEERING\01.DESIGN\PERMIT\dwg\Submittal-Preliminary Plat\Acadia_Plat_revised-2.dwg 6/23/2005 8:50:19 AM EST