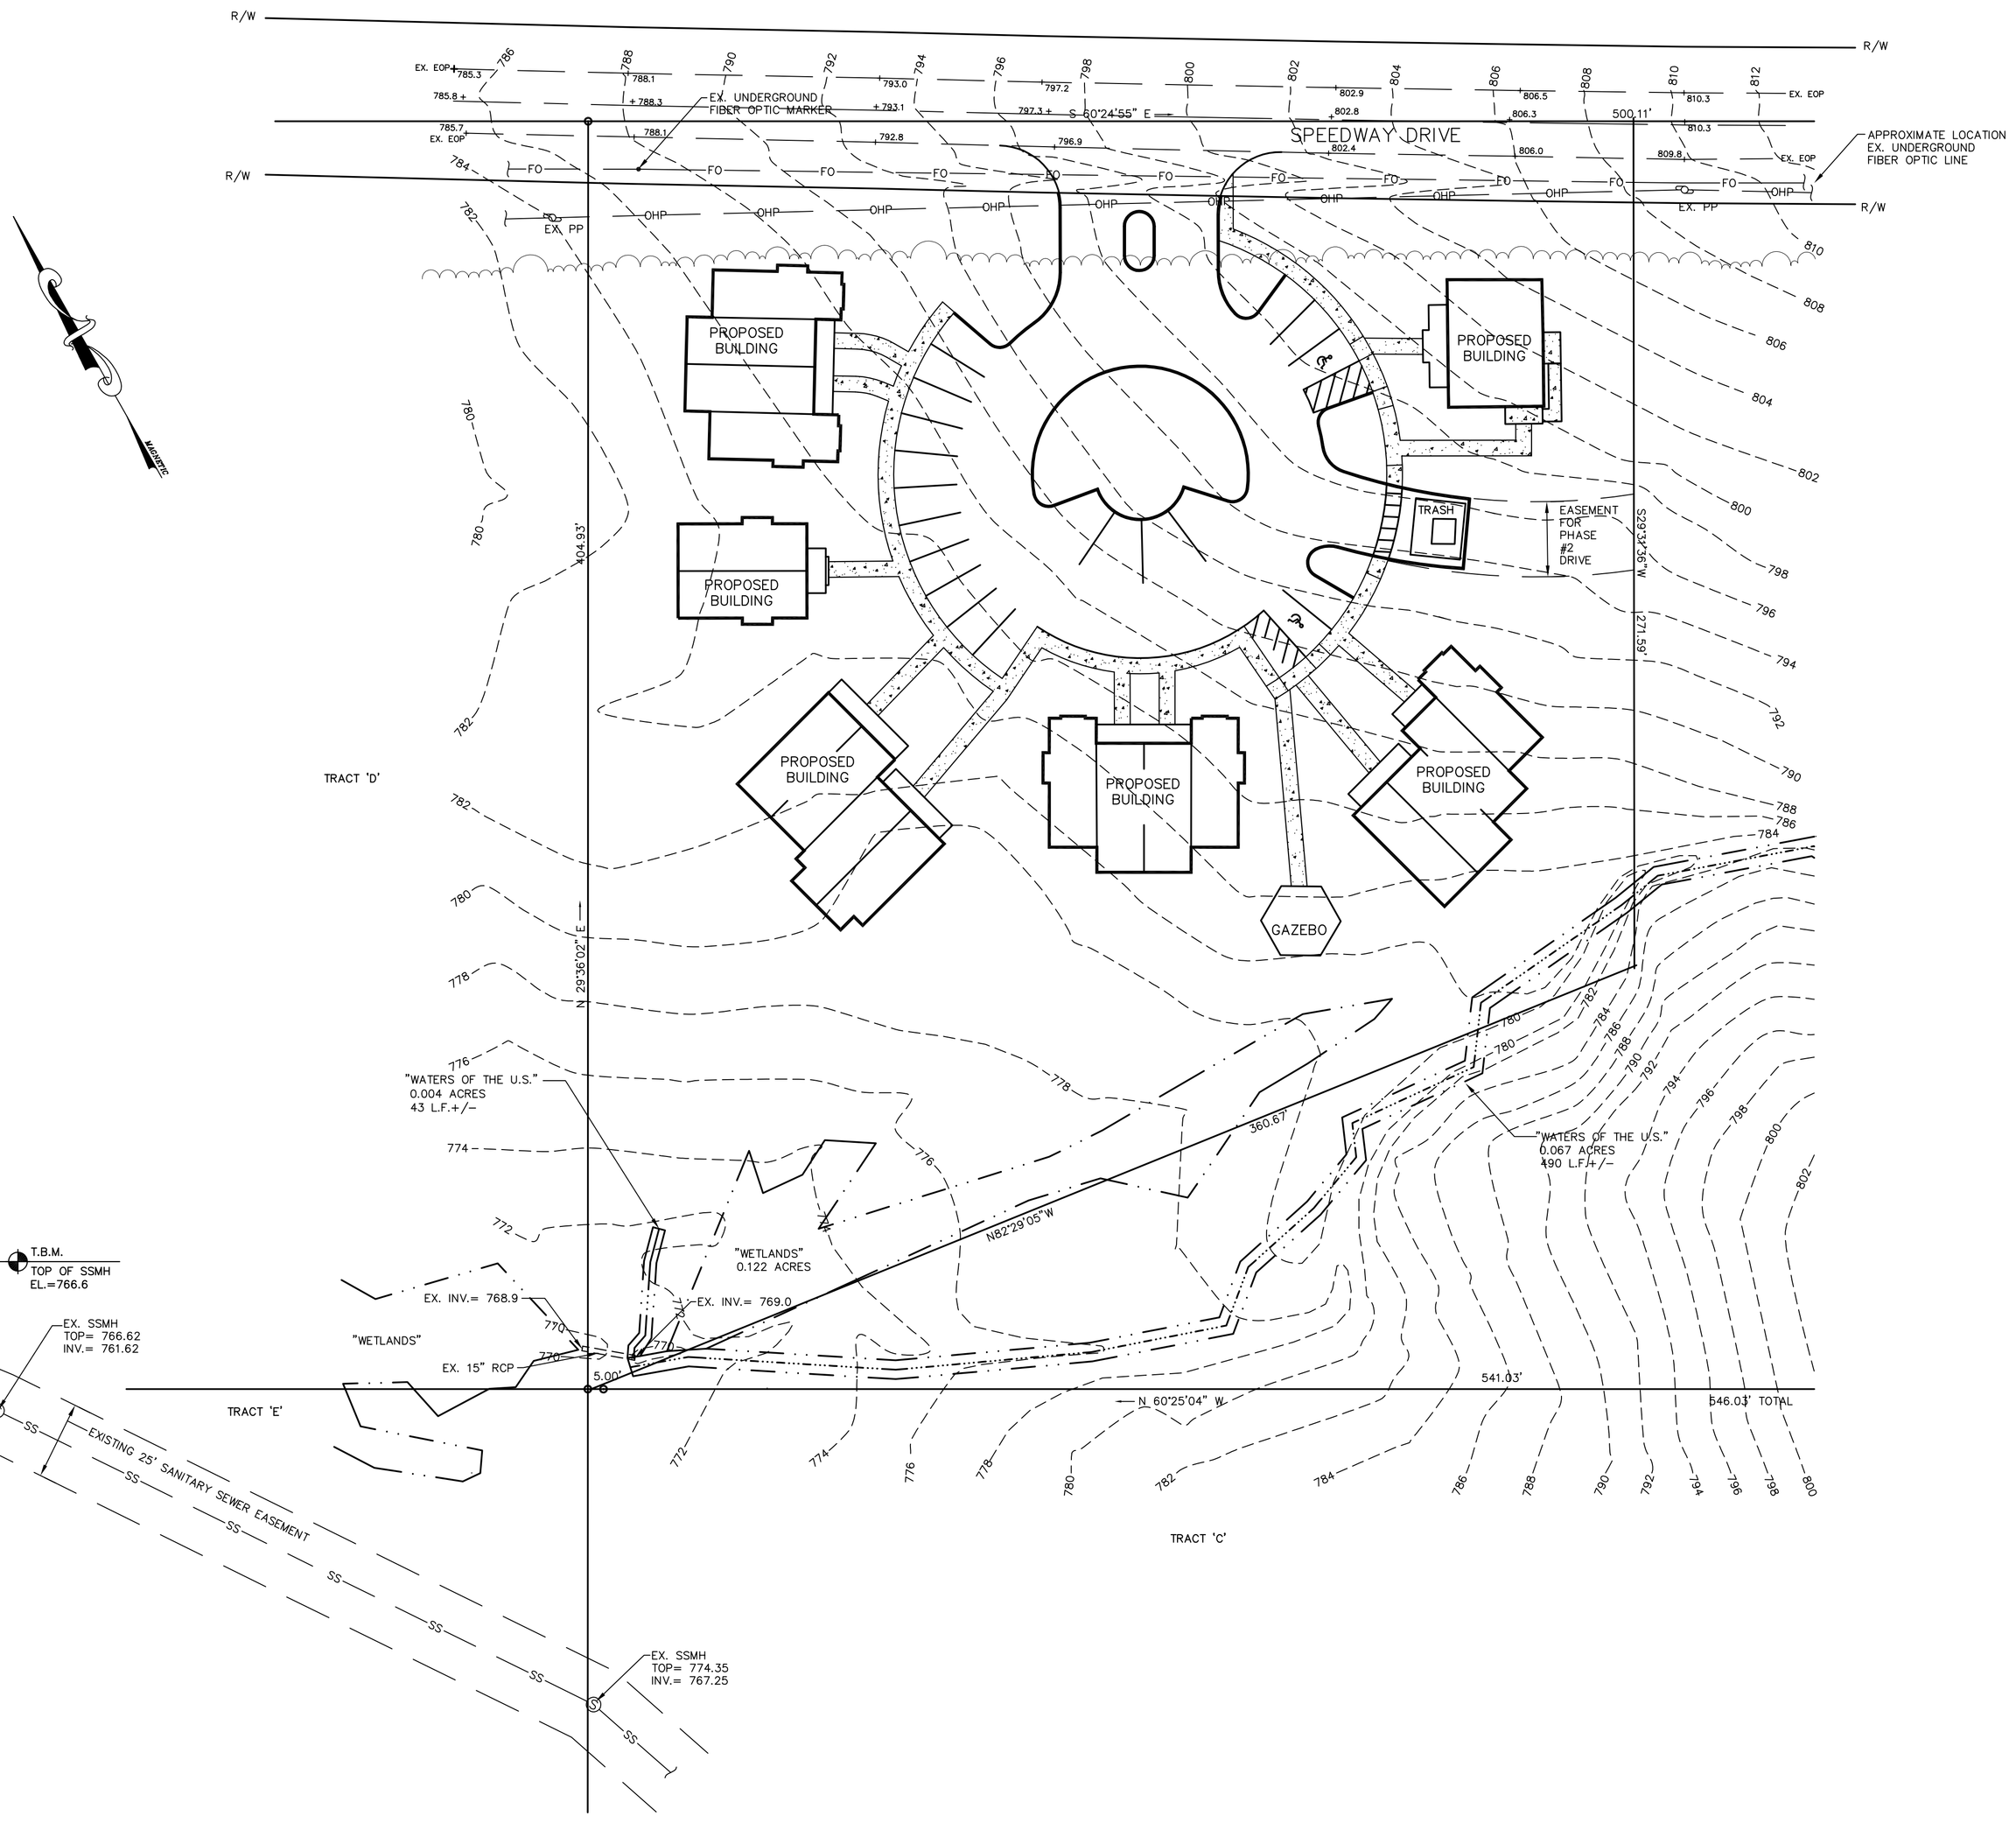

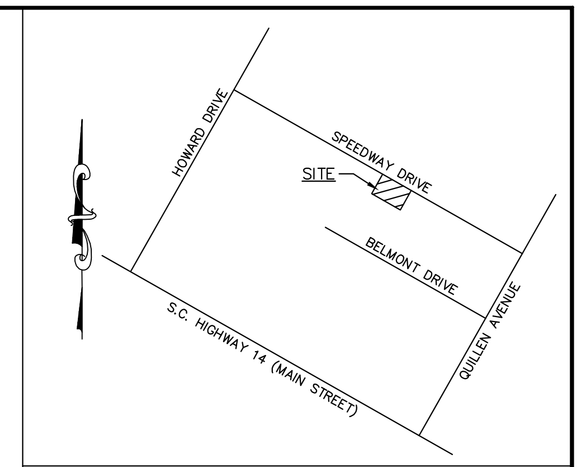

VICINITY MAP

SUNSET VILLAGE

SITE PLAN

NO.	DATE	REVISIONS	CKD. BY
1			
2			
3			
4			
5			
6			

FRF FANT REICHERT & FOGLEMAN, INC.
ENGINEERING & SURVEYING
725 LOWNDES HILL ROAD
GREENVILLE, SC 29607
PH: (864) 271-8633

SCALE: 1" = 30' | DATE: 4-05-06 | PROJECT NO. 05199

DWG. #: 1 OF 1 | DWN: EKW | DES: SLR

05199SP.DWG