© 2006 K W TOLLISON & ASSOCIATES, LLC

This plat was prepared as a professional service for the exclusive use of the person, persons, or entity named within the hereon statement and/or title. Said statement does not extend to any unnamed person, persons or entity without the expressed written permission of K W Tollison & Associates, LLC naming said person, persons, or entity.

NOTES:

1. PROPERTYLINE INFORMATION TAKEN FROM PRELIMINARY PLAT PREPARED BY PLUMBLEE SURVEYING DATED 7-15-2002
2. TOPOGRAPHIC INFORMATION TAKEN FROM GREENVILLE COUNTY AERIAL MAPS (4' INTERVALS)
3. TAX MAP 655.3-1-8

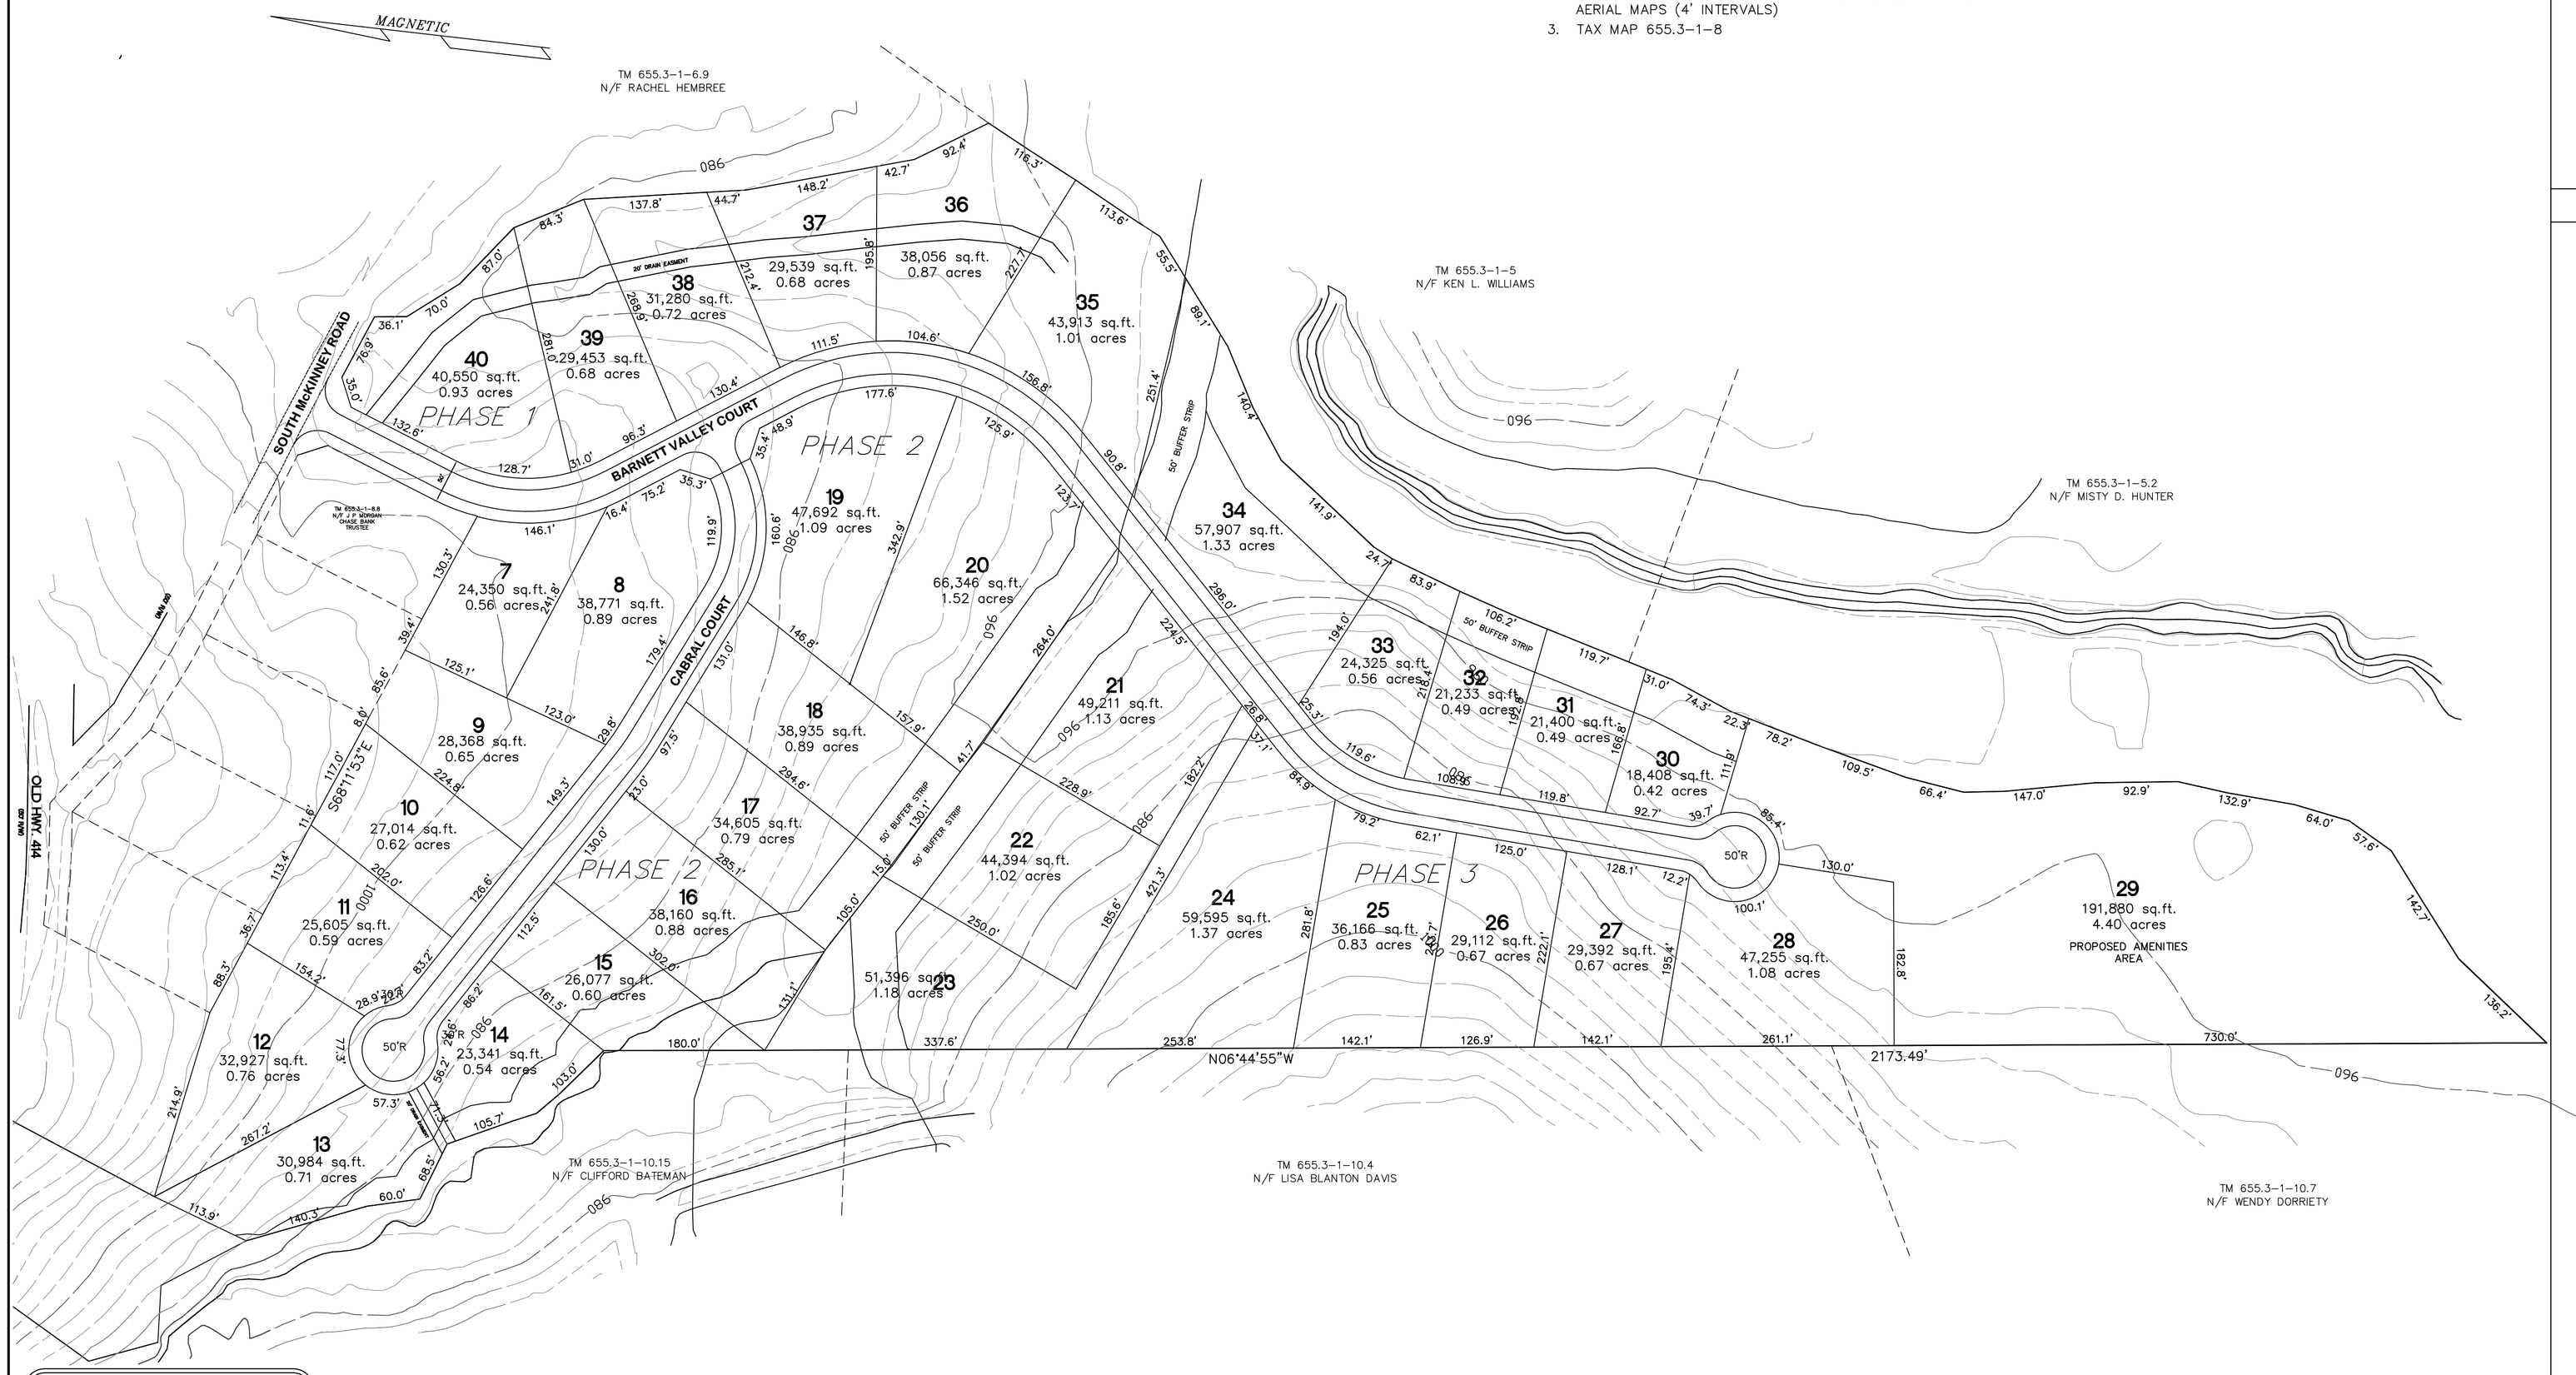

LEGEND:

☼		LIGHT POLE
⌖	PP	POWER POLE
⋈		WATER VALVE
Ⓦ	WM	WATER METER
Ⓓ	SDMH	STORM DRAIN MANHOLE
□	CB	CATCH BASIN
Ⓢ	SSMH	SANITARY SEWER MANHOLE
⋈	GV	GAS VALVE
⊡	TP	TELEPHONE PEDESTAL
◉	B-1	BORING
	I.E.	INVERT
⋇		FIRE HYDRANT
○	IPS	IRON PIN SET (1/2"REBAR)
○	IPF	IRON PIN FOUND
—OHP—		OVERHEAD ELECTRIC LINE
— UE —		UNDERGROUND ELECTRIC LINE
— SS —		SANITARY SEWER LINE
— W —		WATER LINE
— G —		GAS LINE
— OT —		OVERHEAD TELEPHONE LINE
— UT —		UNDERGROUND TELEPHONE LINE
◉		GUARD POST
◉	UGMRK	UNDERGROUND GAS MARKER
○	C.O.	CLEANOUT
	RCP	REINFORCED CONCRETE PIPE
	CMP	CORRUGATED METAL PIPE
	CPP	CORRUGATED PLASTIC PIPE
(No.)		SCHEDULE B-2 EXCEPTION

The underground utilities shown have been located from field surveys, furnished information, and/or existing drawings. K W Tollison & Associates, LLC makes no guarantees that the underground utilities shown comprise all such utilities in the area, either in service or abandoned. K W Tollison & Associates, LLC further does not warrant that the underground utilities shown are in the exact location as indicated although K W Tollison & Associates, LLC does state that they are located as accurately as possible from the information available. K W Tollison & Associates, LLC has physically located only those underground utilities which are visibly apparent.

This plat was prepared as a professional service for the exclusive use of the person, persons, or entity named within the hereon statement and/or title. Said statement does not extend to any unnamed person, persons or entity without the expressed written permission of K W Tollison & Associates, LLC naming said person, persons, or entity.

3 DAYS BEFORE DIGGING IN SOUTH CAROLINA

CALL 1-888-721-7877

PALMETTO UTILITY PROTECTION SERVICE

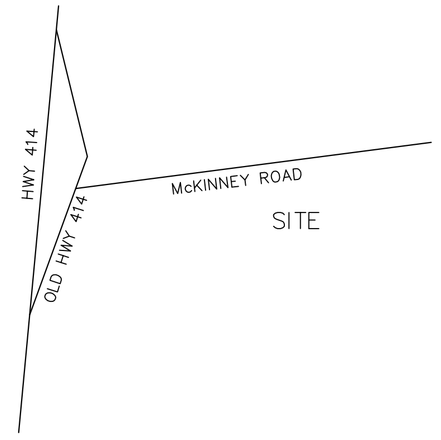

LOCATION MAP (NTS)

PRELIMINARY

SUBDIVISION OF

BARNETT VALLEY

Ms. AUGUSTINA CABRAL OWNER	K W TOLLISON & ASSOCIATES, LLC 1341 JONESVILLE RD SIMPSONVILLE, SC 29681 864.335.9255 SURVEYOR

NO. OF ACRES: 31 MILES OF NEW ROADS: 0.52

NO. OF LOTS: 33 DATE: SEPT 6, 2006

ZONE: UNZONED

SCALE: 1"=100'

100 0 100 200

SCALE IN FEET