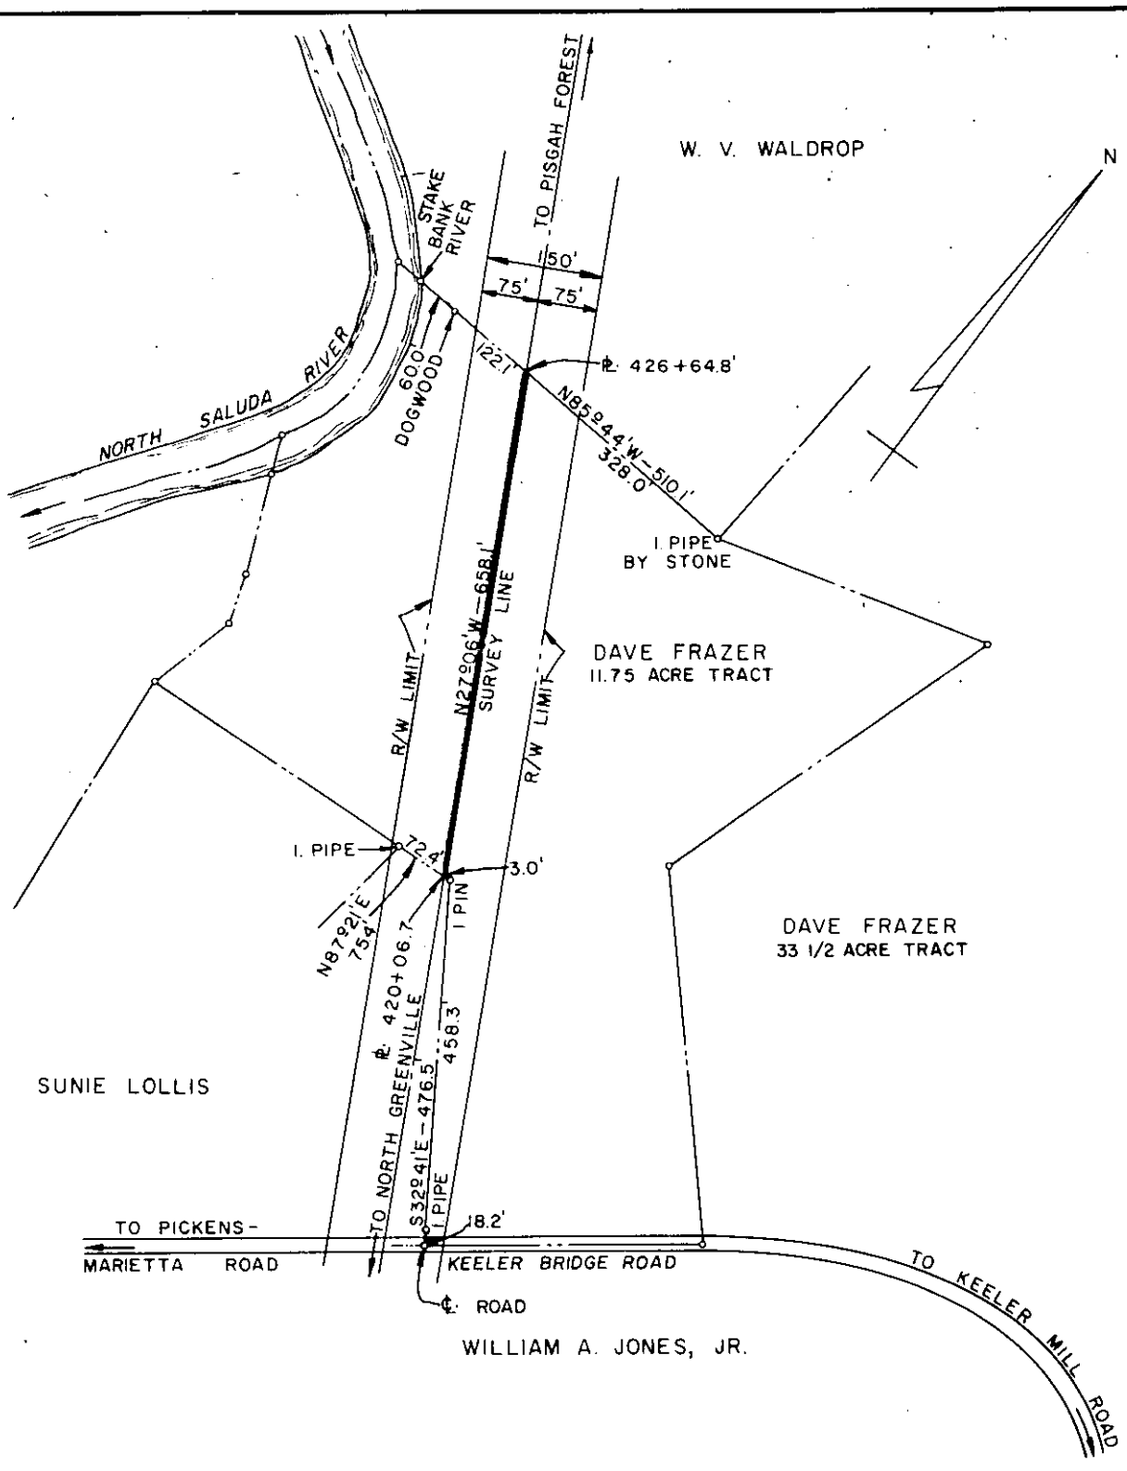

DUKE POWER COMPANY
NORTH GREENVILLE — PISGAH FOREST
TRANSMISSION LINE
CROSSING PROPERTY OF
DAVE FRAZER
BATES TOWNSHIP
GREENVILLE COUNTY, S. C.

SCALE: 1" = 200' AUGUST 9, 1965

Recorded August 31, 1965 at 10:34 BOOK NO. 818 FILE NO. 30-111

A.M. # 6861