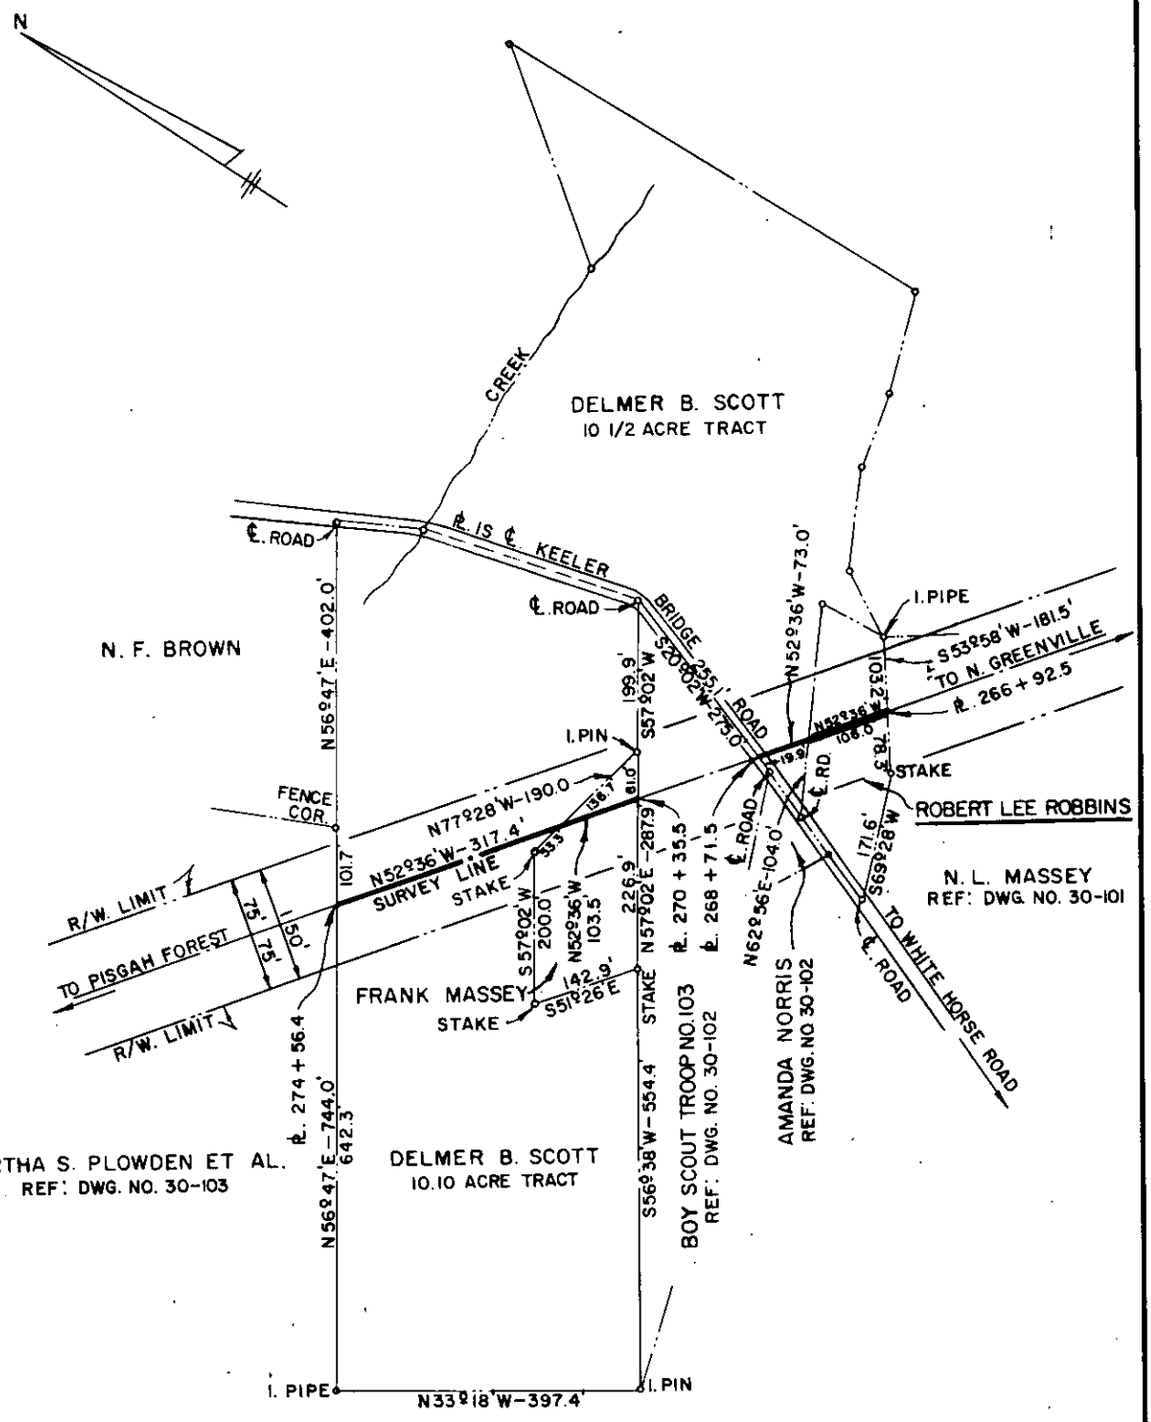

DUKE POWER COMPANY
NORTH GREENVILLE-PISGAH FOREST
TRANSMISSION LINE
CROSSING PROPERTY OF
ROBERT LEE ROBBINS
DELMER B. SCOTT
AND
FRANK MASSEY
PARIS MTN. TOWNSHIP
GREENVILLE COUNTY, S. C.

SCALE 1" =200'
BOOK NO. 818

AUGUST 6, 1965
FILE NO. 30-110

Recorded August 31st., 1965 At 10:34 A.M. # 6861