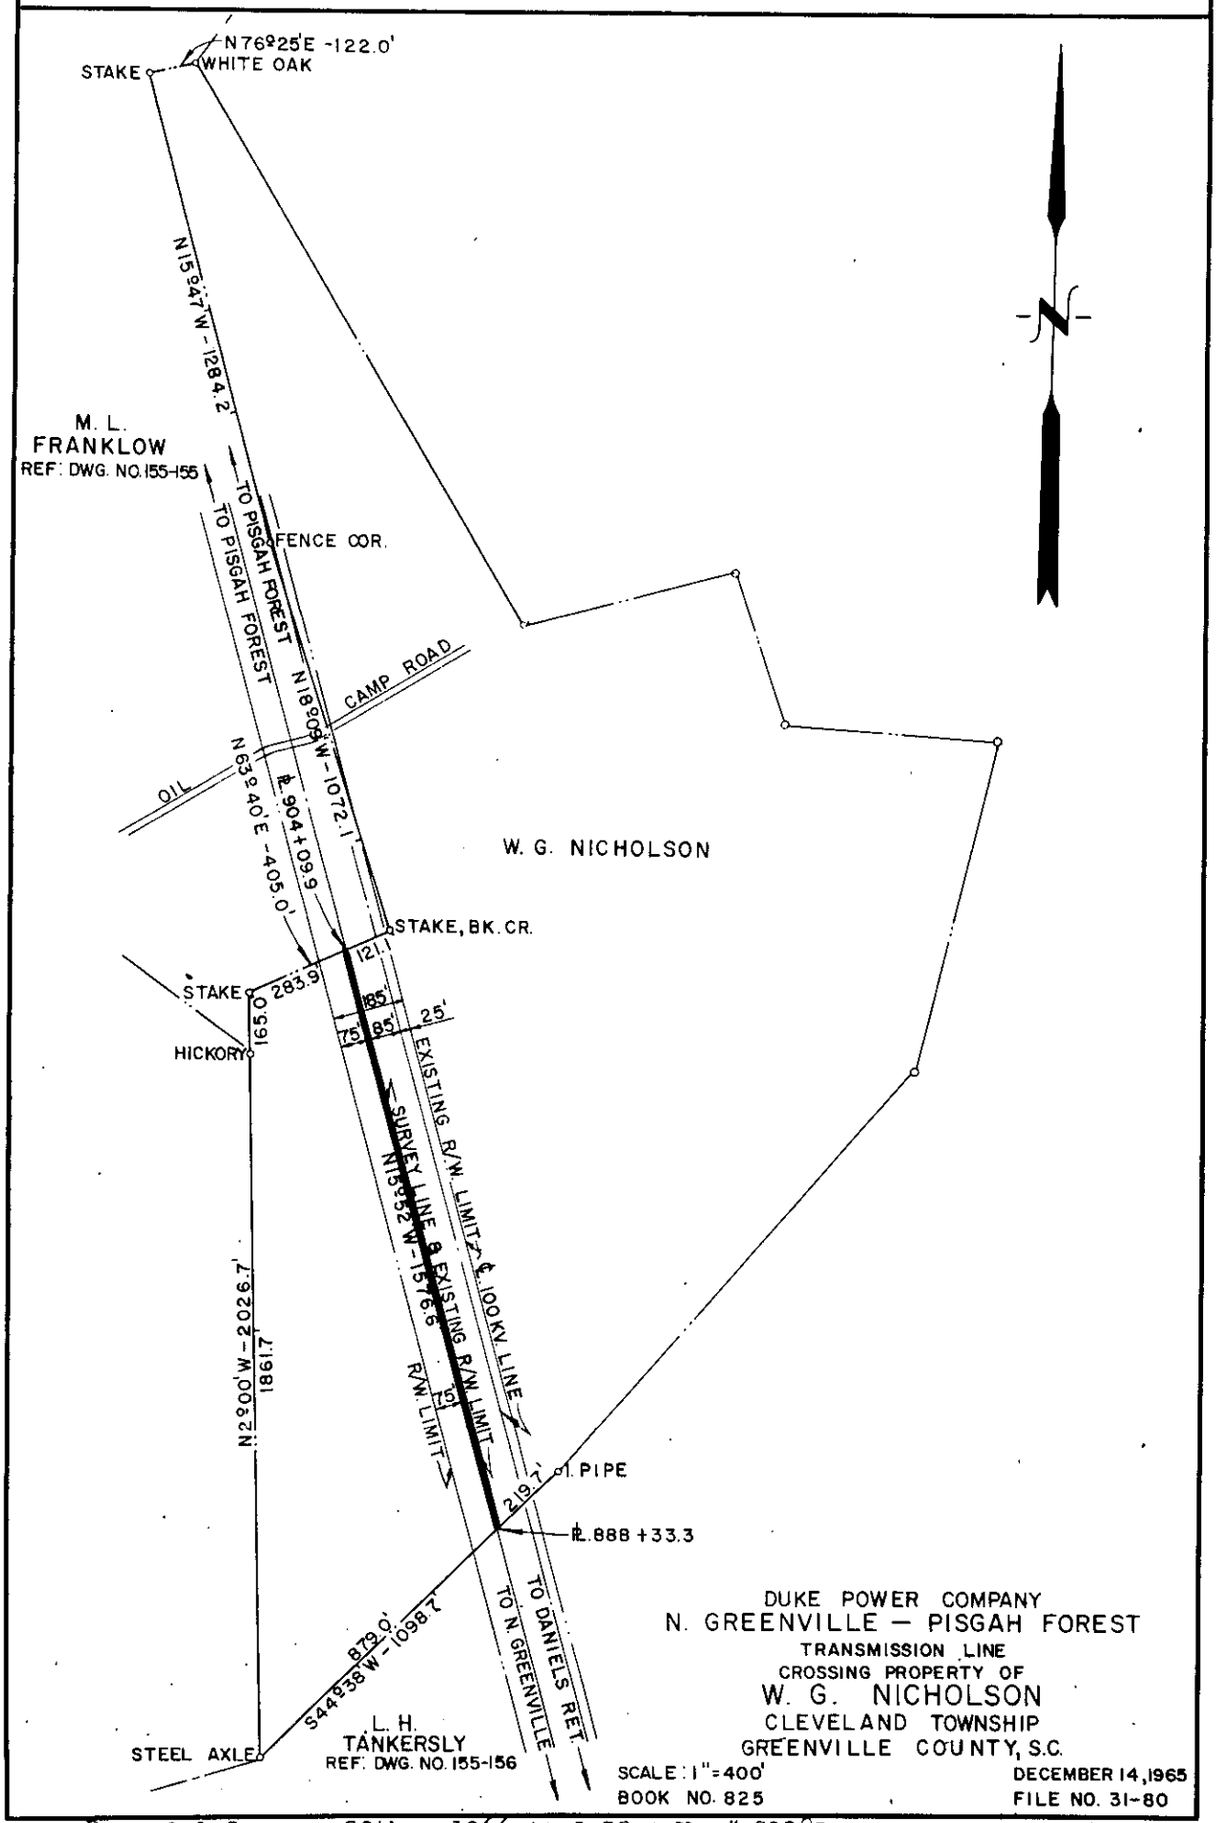

DUKE POWER COMPANY
N. GREENVILLE — PISGAH FOREST
TRANSMISSION LINE
CROSSING PROPERTY OF
W. G. NICHOLSON
CLEVELAND TOWNSHIP
GREENVILLE COUNTY, S.C.

SCALE: 1" = 400'
BOOK NO. 825

DECEMBER 14, 1965
FILE NO. 31-80

Recorded January 20th., 1966 At 9:32 A.M. # 21285