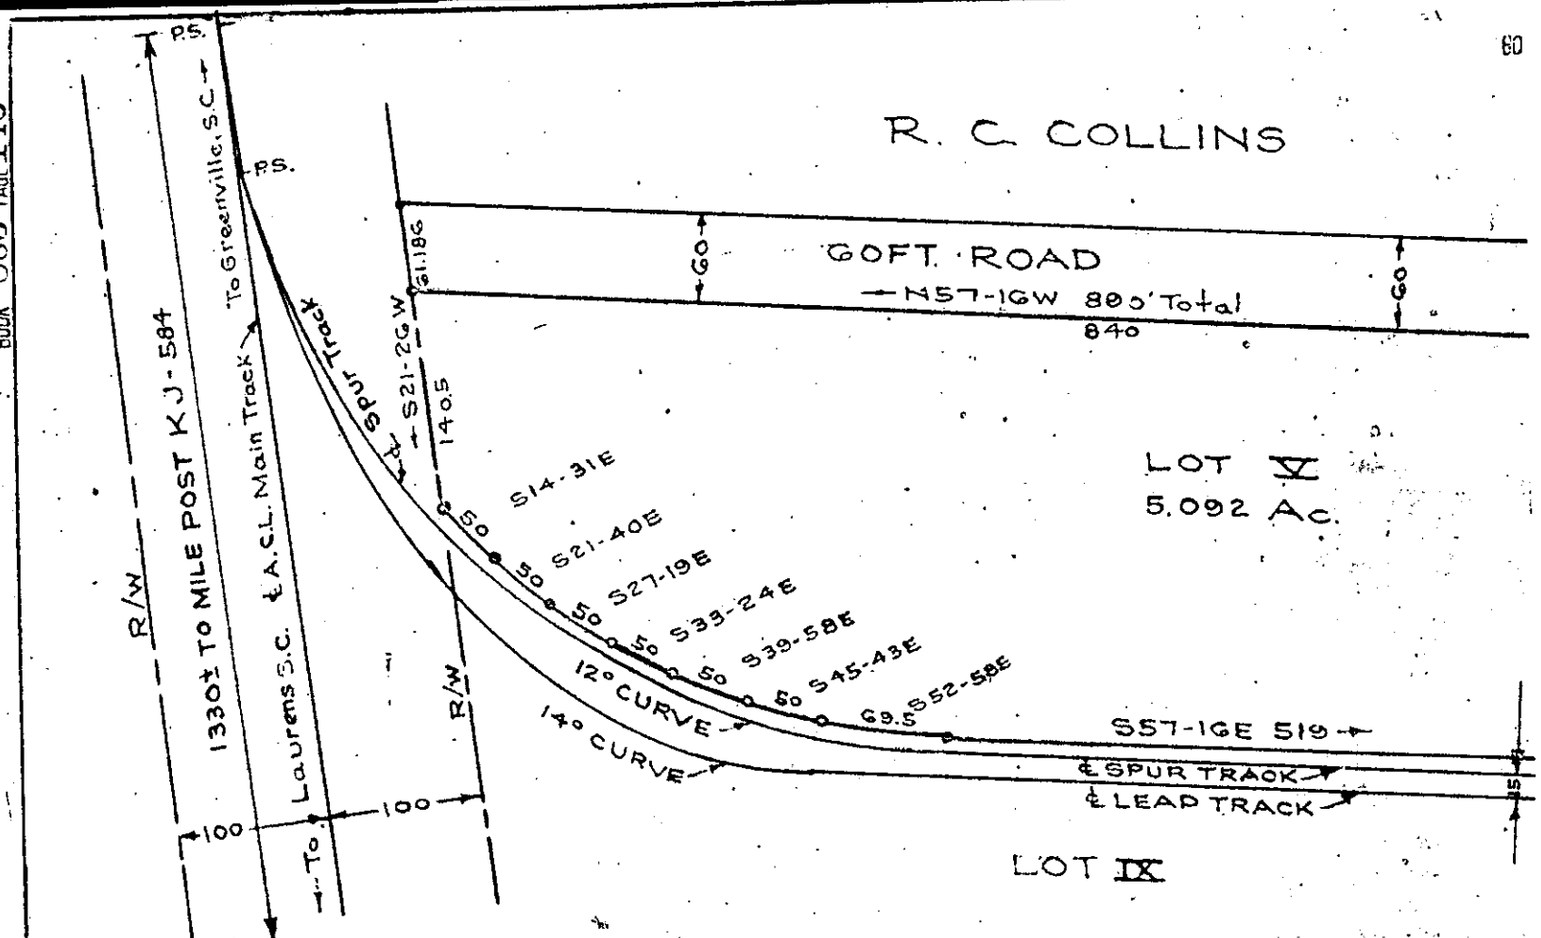

This is to certify that on the 26th day of April 1966, I surveyed the property shown on this plat; and that the property lines, walls and buildings are as shown hereon; that the buildings located on said property do not encroach or project on adjacent streets or property; and that no adjacent buildings or walls encroach or project on said premises.

R. W. Dalton
DALTON & NEVES, ENGINEERS.

Iron Pins at all Corners