BOOK 812 PAGE 518

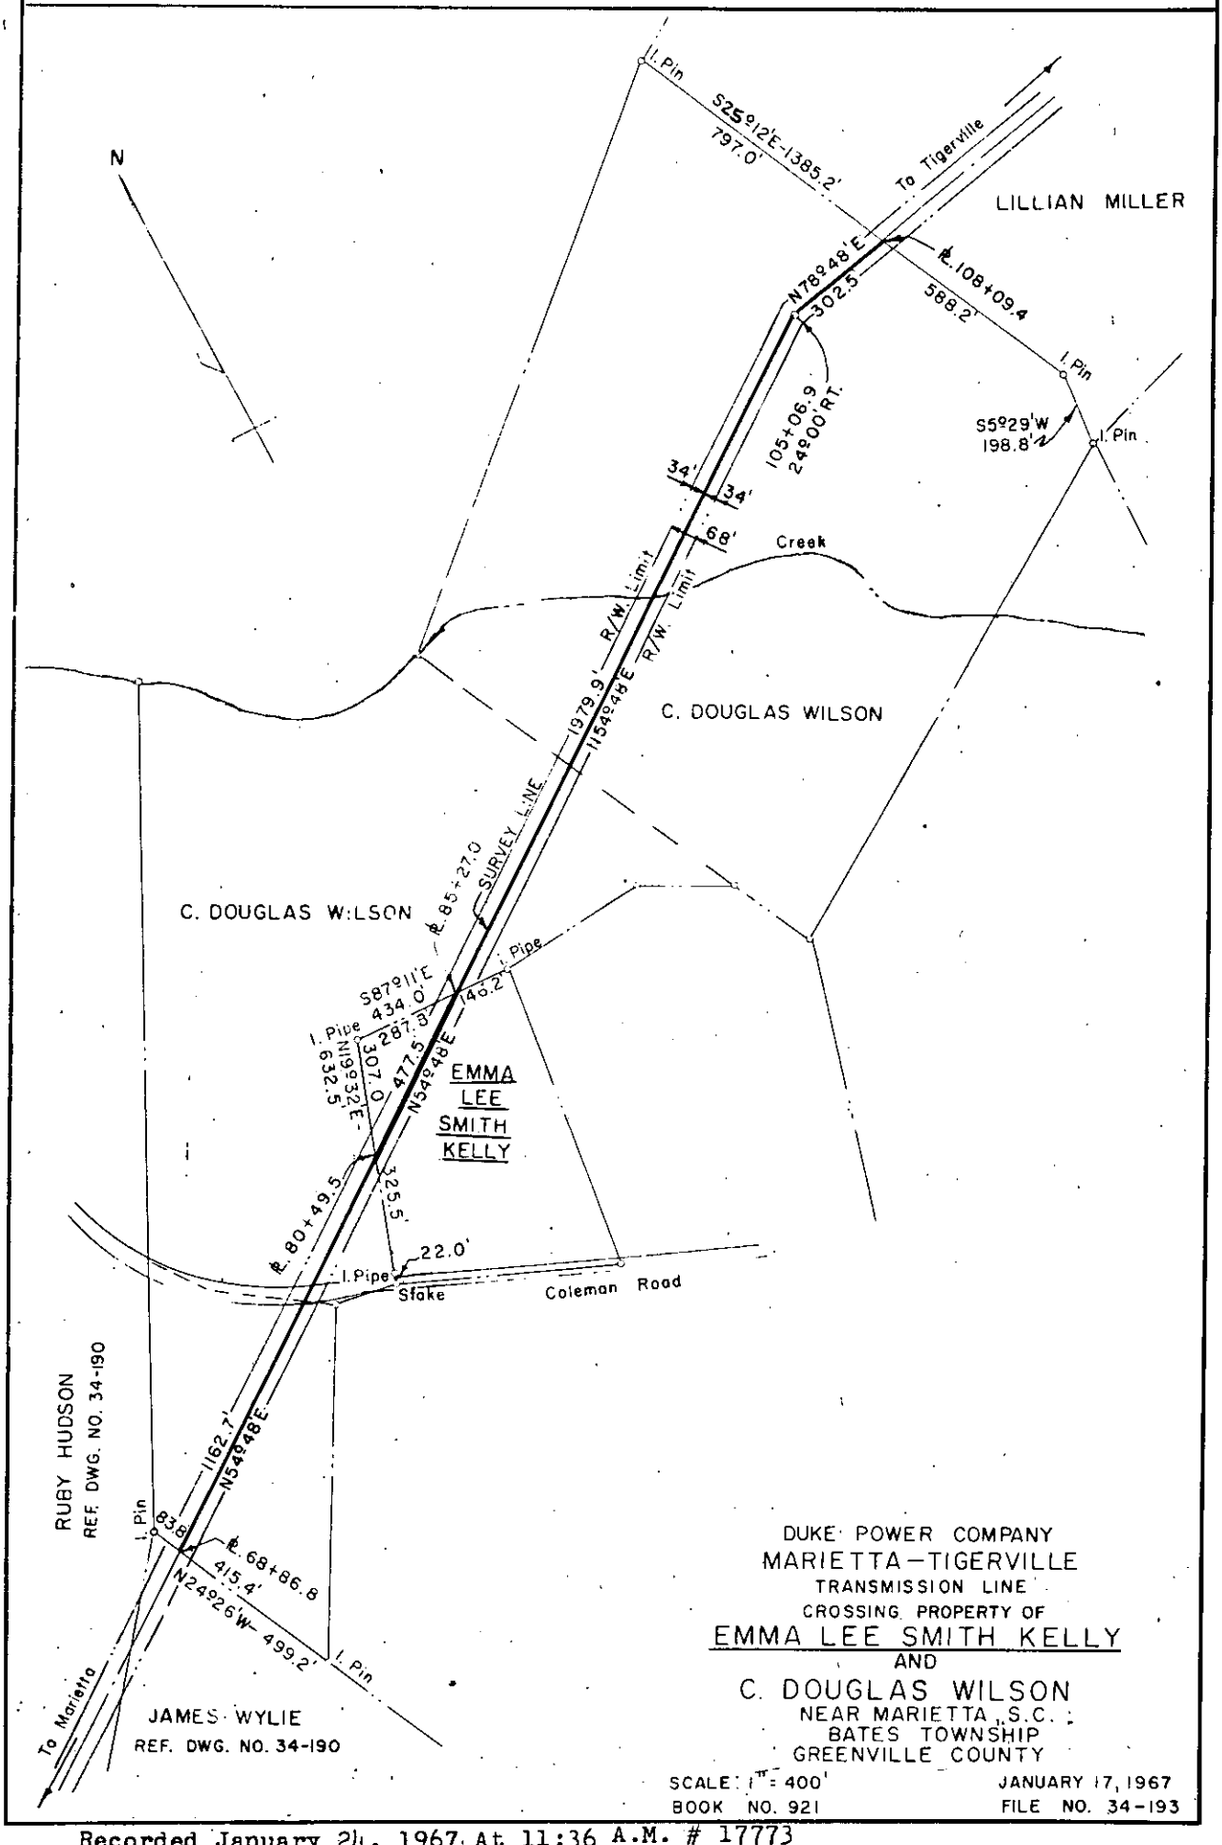

DUKE POWER COMPANY
MARIETTA—TIGERVILLE
TRANSMISSION LINE
CROSSING PROPERTY OF
EMMA LEE SMITH KELLY
AND
C. DOUGLAS WILSON
NEAR MARIETTA, S.C.
BATES TOWNSHIP
GREENVILLE COUNTY

SCALE: 1" = 400'
BOOK NO. 921

JANUARY 17, 1967
FILE NO. 34-193

Recorded January 24, 1967 At 11:36 A.M. # 17773