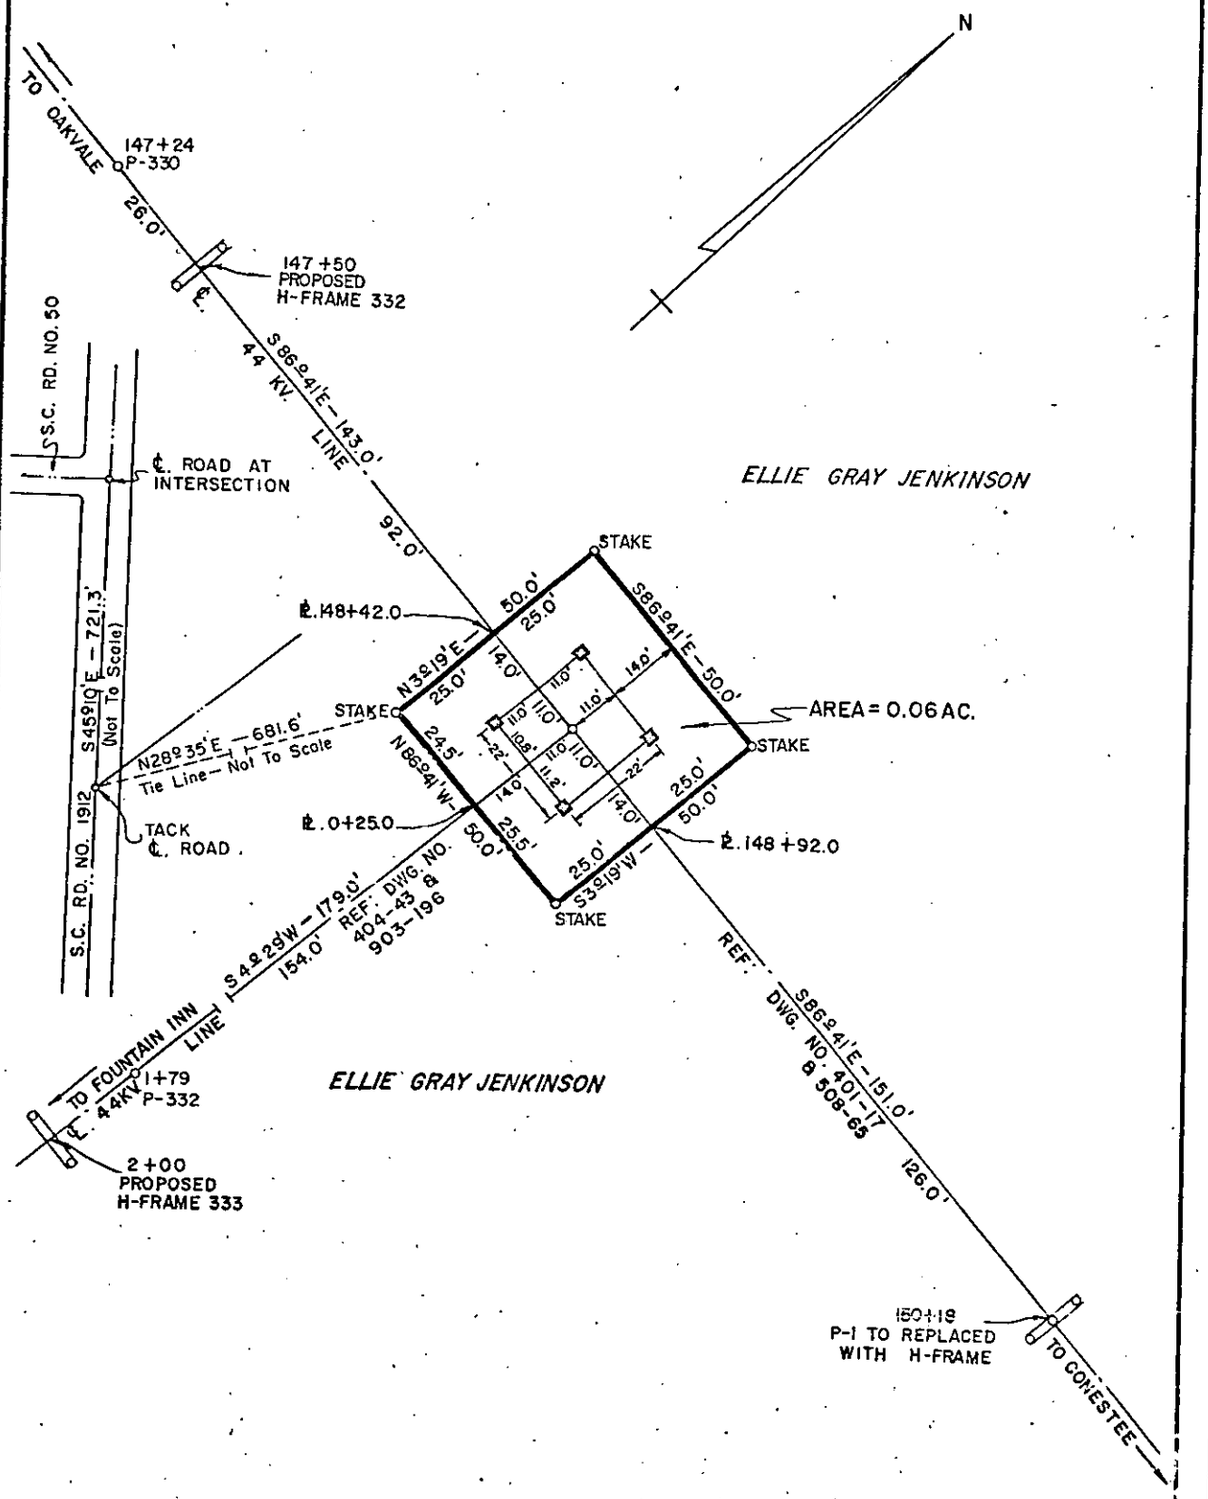

DUKE POWER COMPANY
SWITCH BENT LOT
ACQUIRED FROM
ELLIE GRAY JENKINSON
CONESTEE, S.C.
GREENVILLE COUNTY

SCALE: 1" = 30'
BOOK NO. 898

MAY 5, 1967
FILE NO. 35-167

Recorded September 5, 1967 At 12:18 P.M.

6993