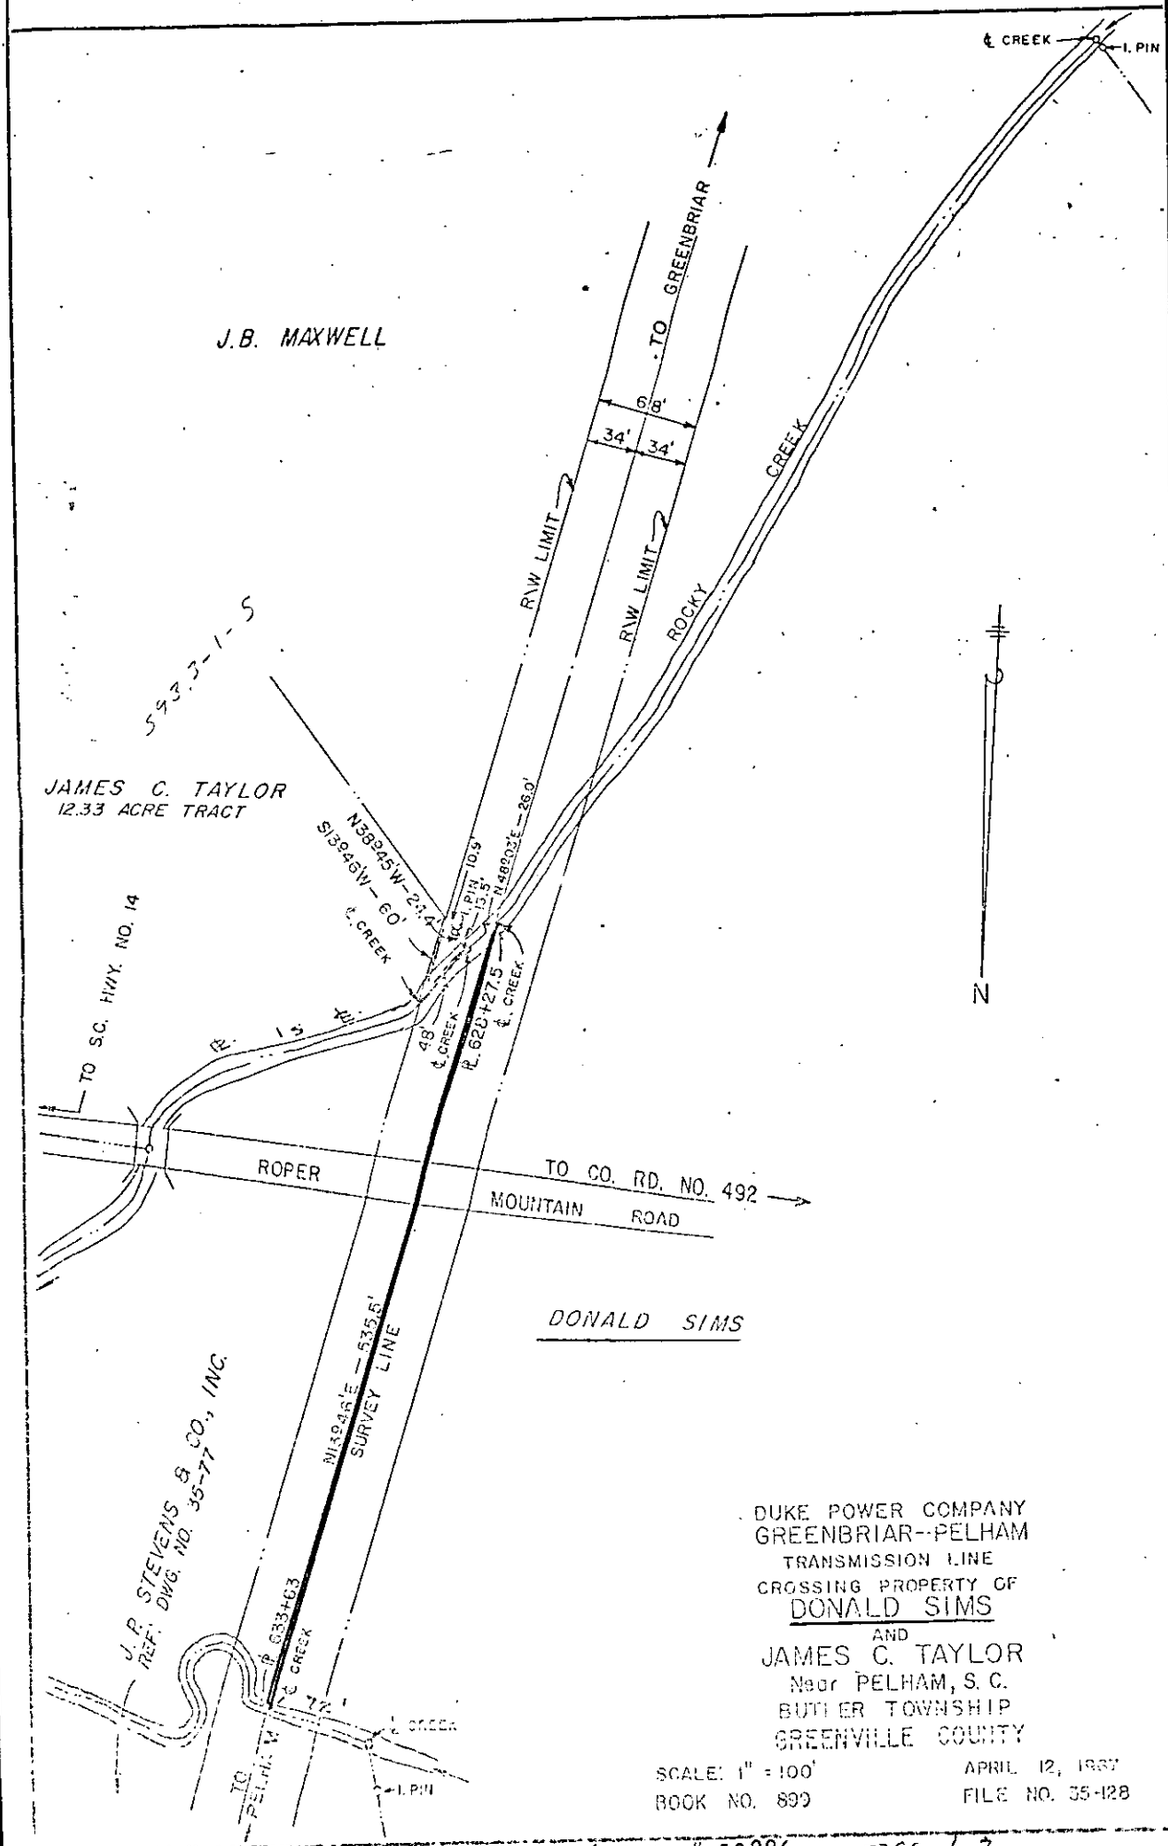

DUKE POWER COMPANY
GREENBRIAR--PELHAM
TRANSMISSION LINE
CROSSING PROPERTY OF
DONALD SIMS
AND
JAMES C. TAYLOR
Near PELHAM, S. C.
BUTLER TOWNSHIP
GREENVILLE COUNTY

SCALE: 1" = 100'
BOOK NO. 899

APRIL 12, 1967
FILE NO. 35-128

Recorded November 13, 1967 At 2:36 P.M. # 13886 593.2-1-3