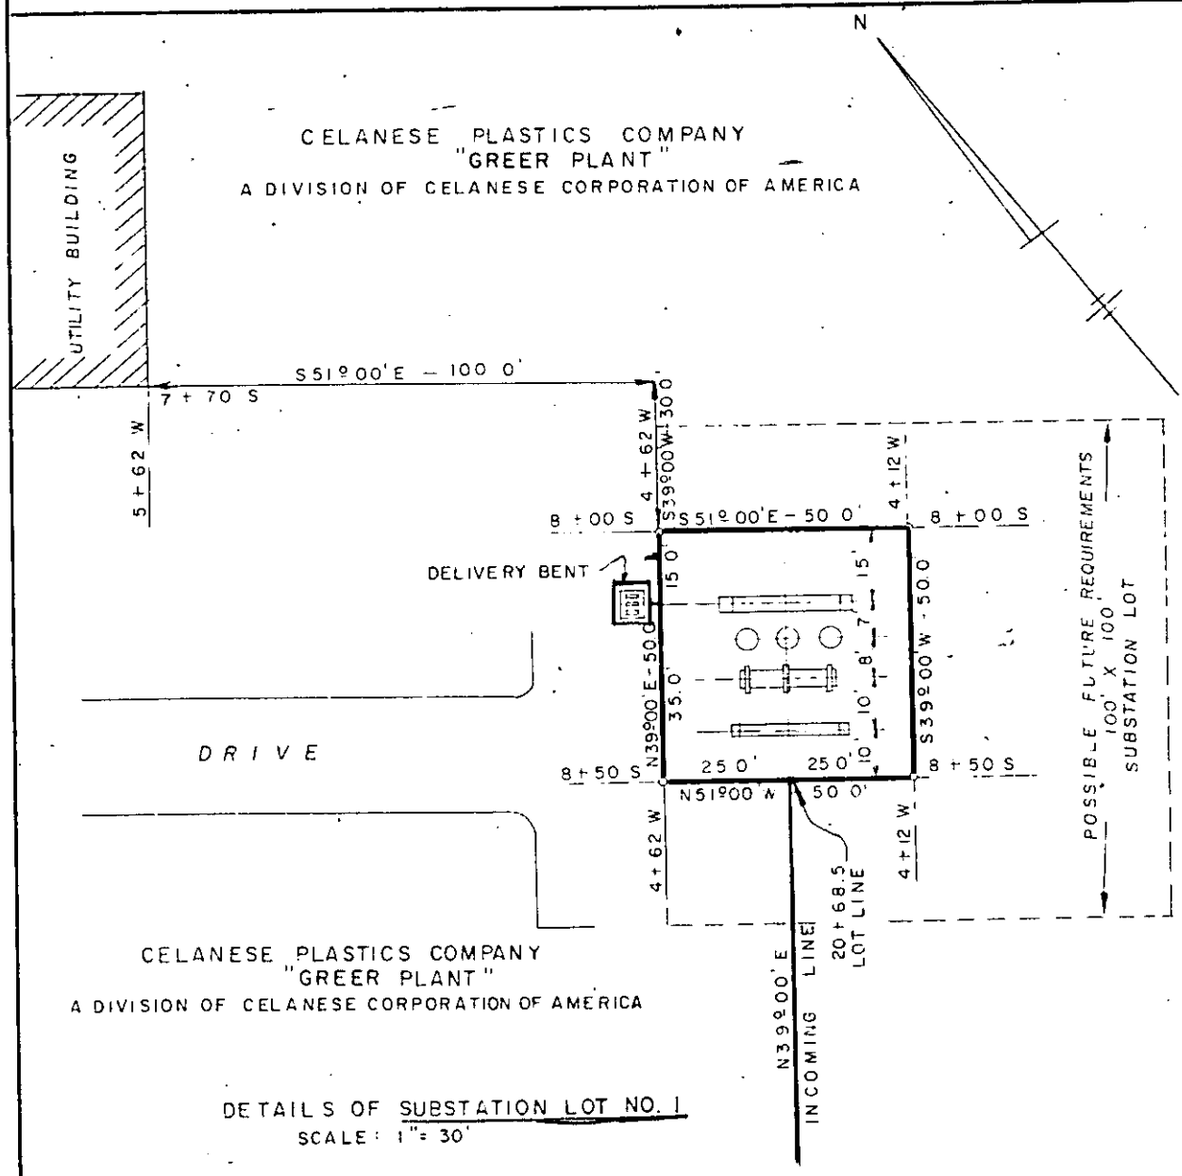
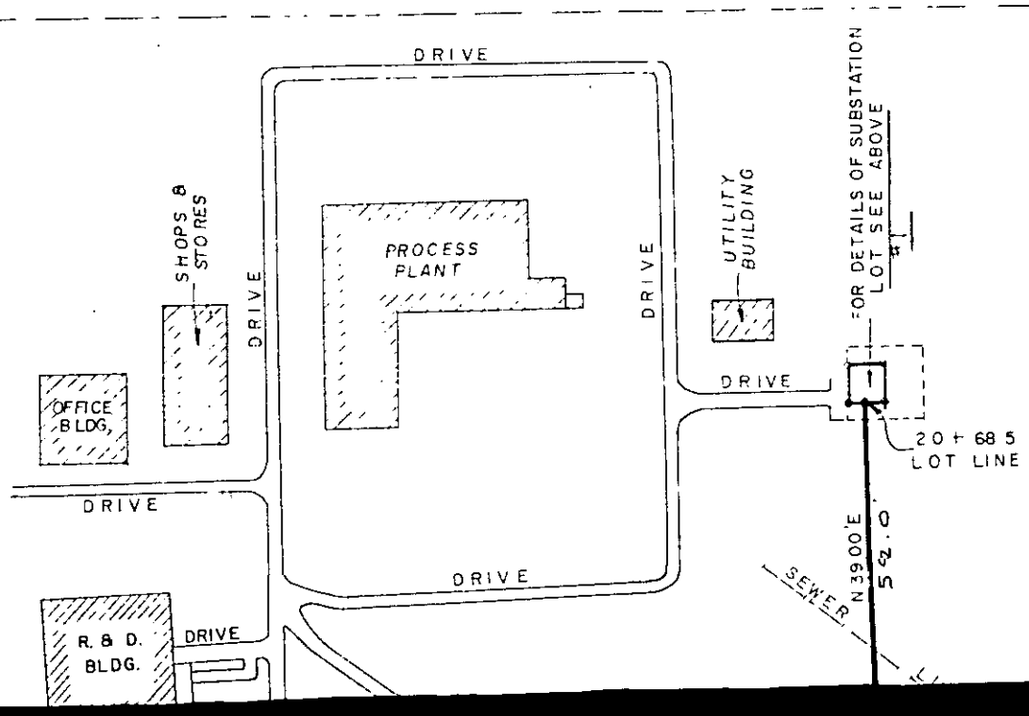
DETAILS OF SUBSTATION LOT NO. 1
SCALE: 1" = 30'