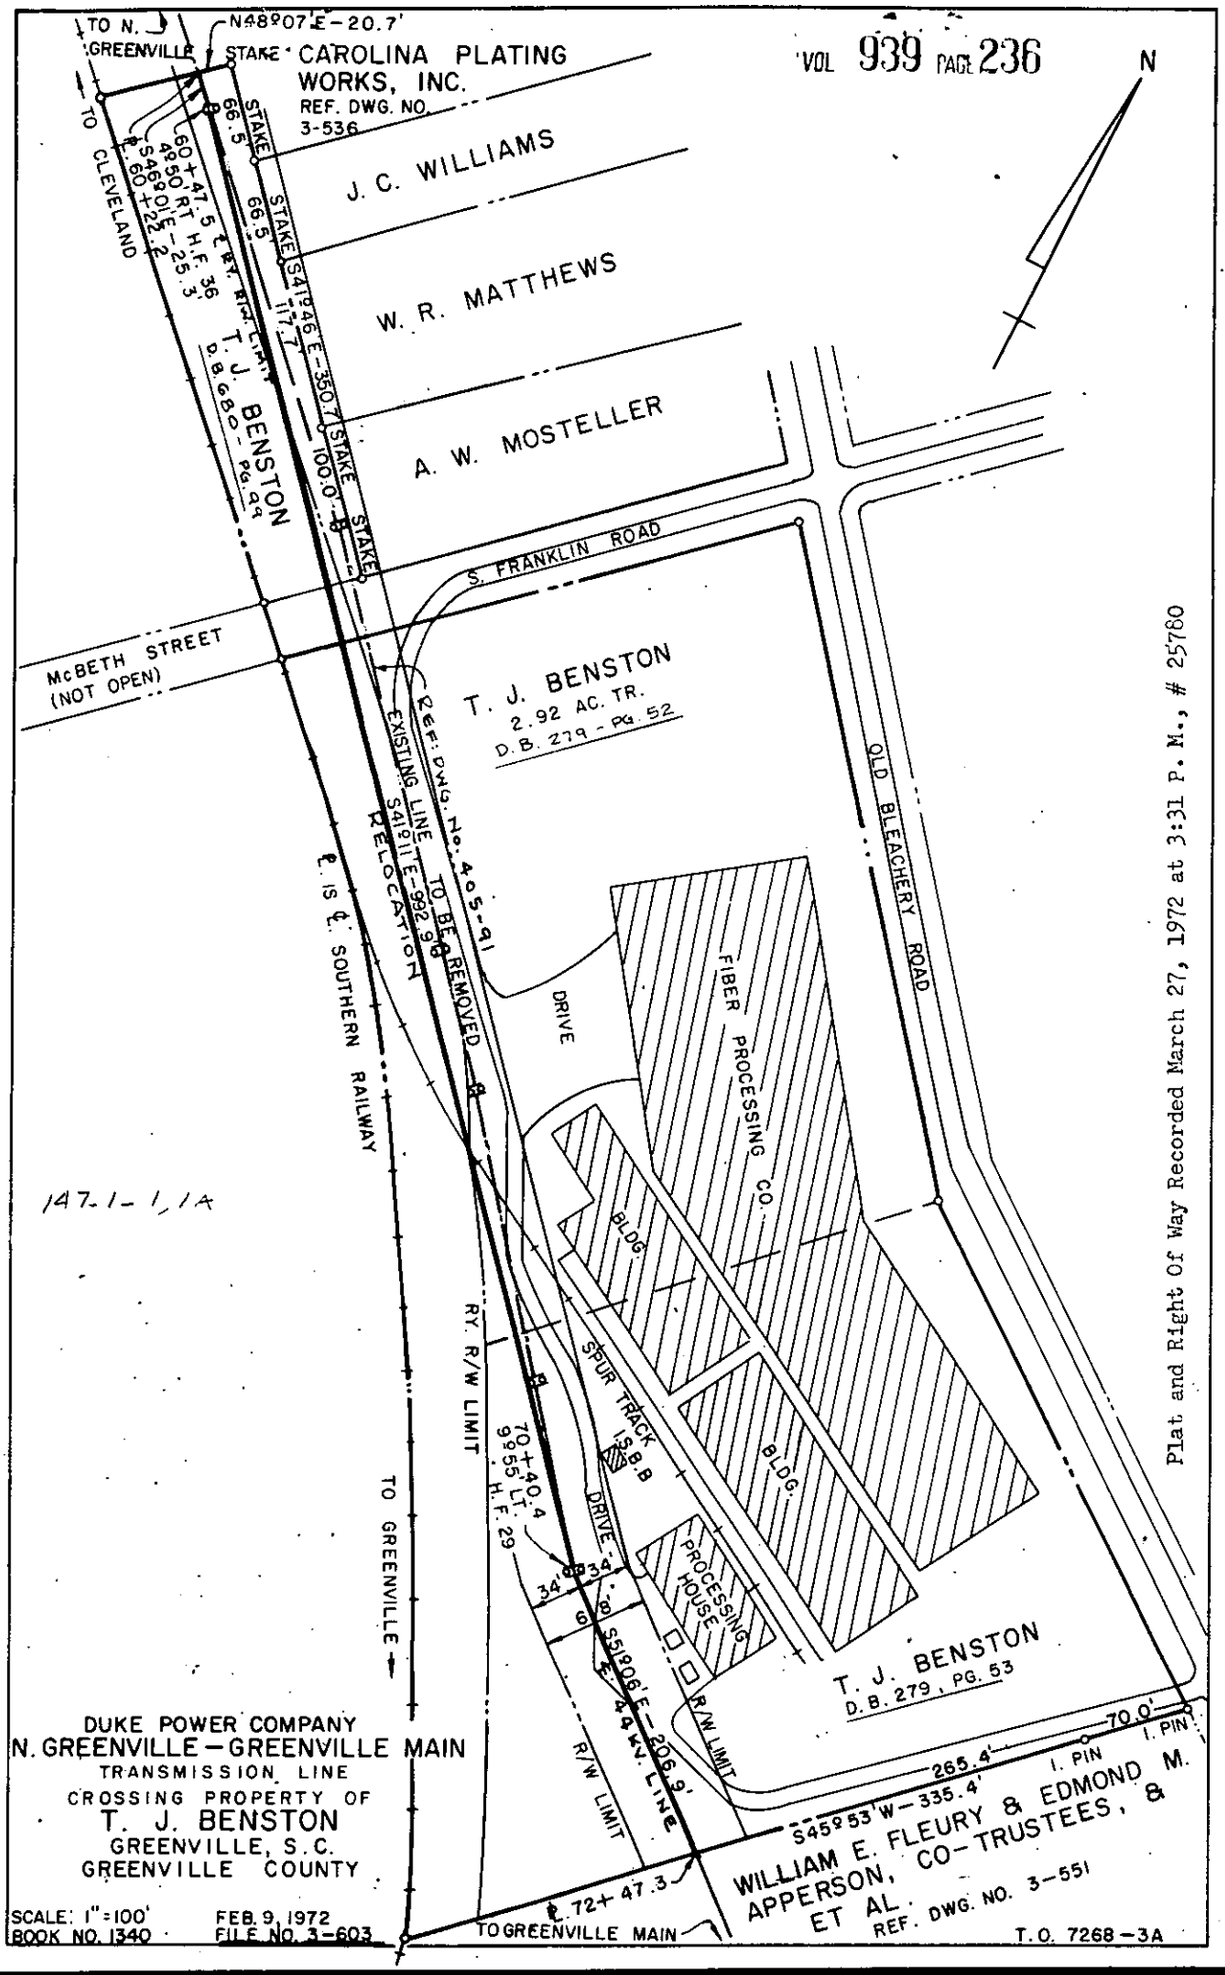

Plat and Right Of Way Recorded March 27, 1972 at 3:31 P.M., # 25780