0087

4328 RV.2

"EXHIBIT A"

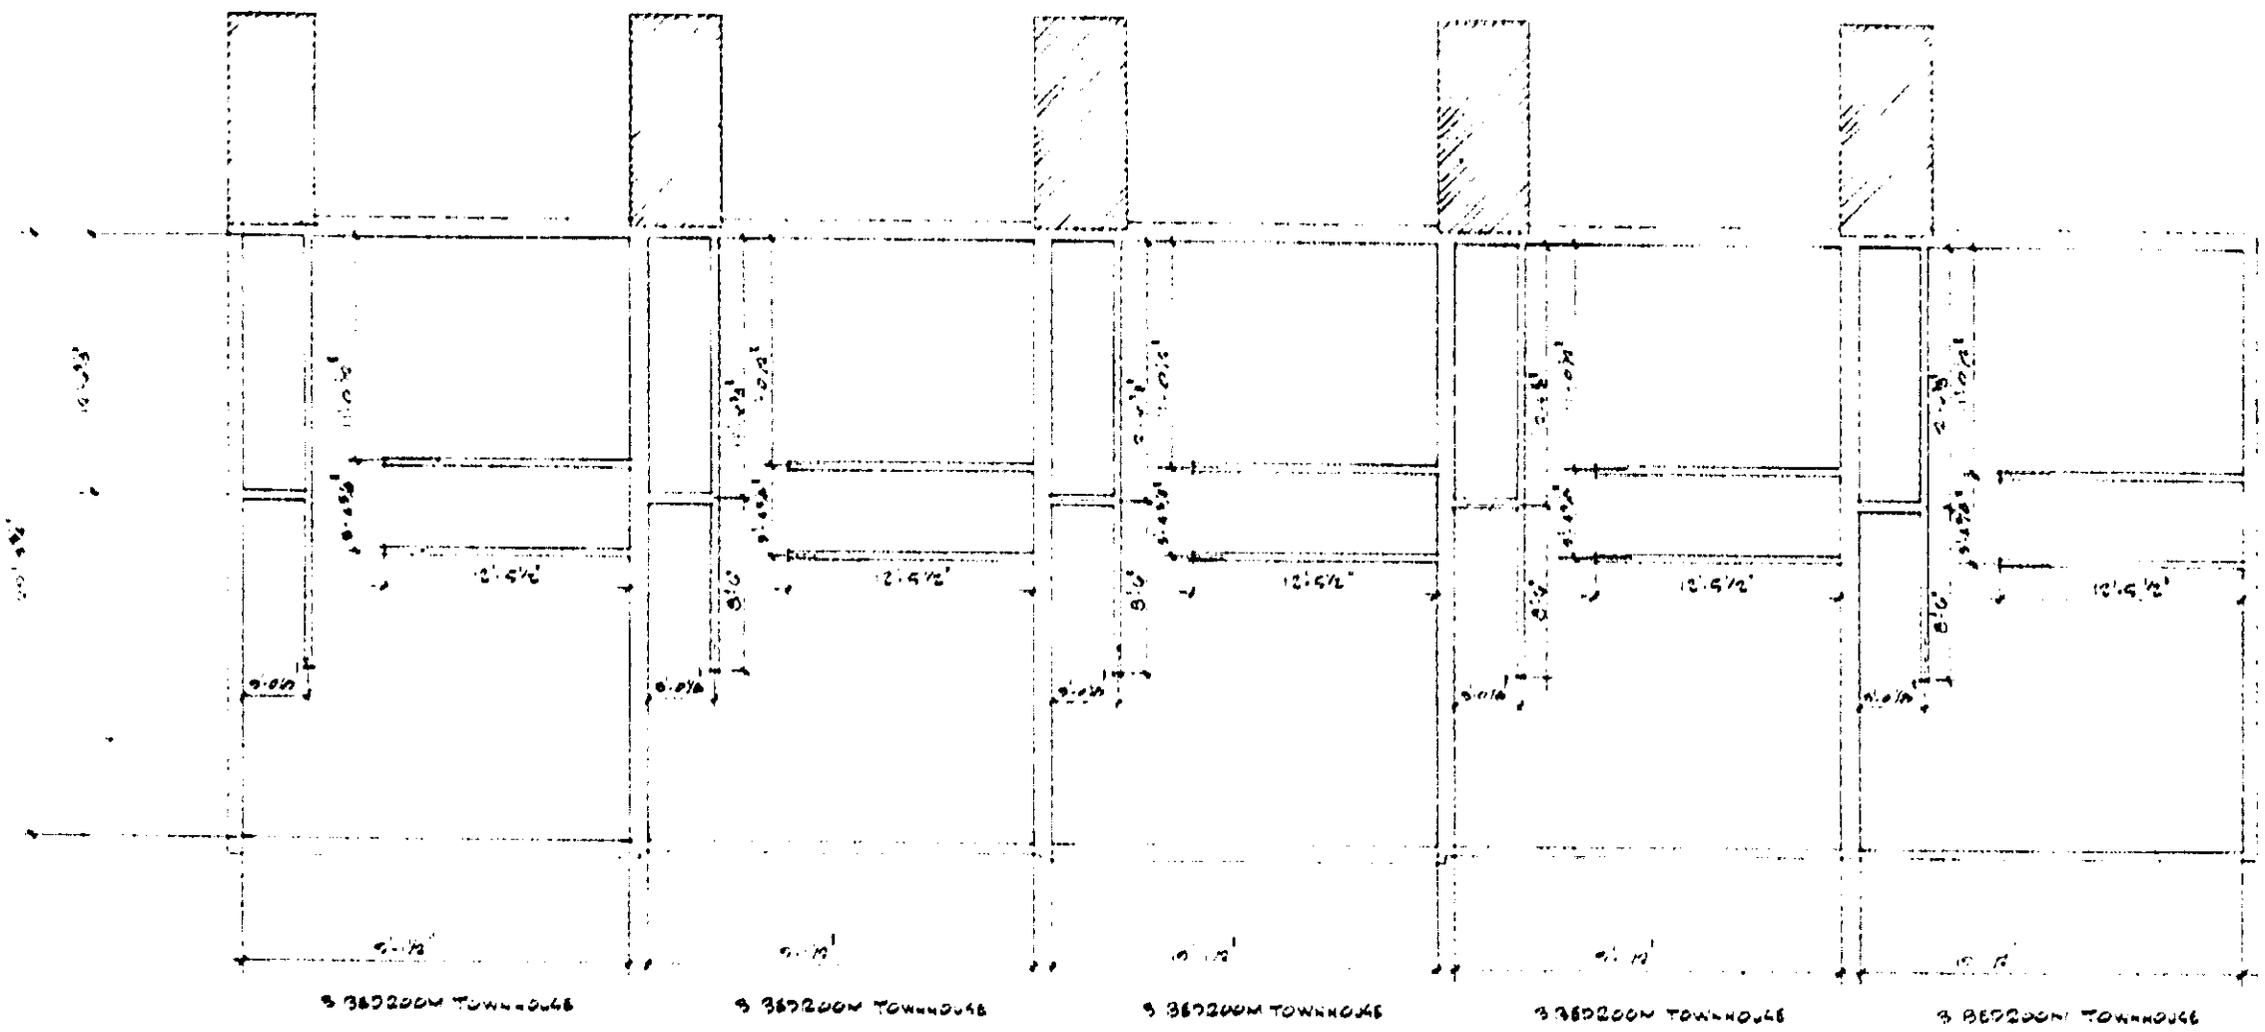

GRAPHIC SCALE

NOTES

1. THE BUILDING SHOWN IN THIS PLAN CONSISTS OF FIVE THREE BEDROOM TOWNHOUSES WITH TYPICAL UNITS AS SHOWN.
2. EACH UNIT CONSISTS OF THE SPACE BOUNDED BY THE UNDECORATED AND/OR UNFINISHED SURFACES OF THE PERIMETER WALLS, FLOORS AND CEILINGS.
3. UNLESS MARKED ALL INTERIOR AND EXTERIOR ANGLES ARE 90 DEGREES.

FIRST FLOOR PLAN-UNIT B ELEVATION
THE HOLLANDS HORIZONTAL PROPERTY REGIME

LEGEND
- BOUNDARY OF UNIT
- COMMON ELEMENTS
- LIMITED COMMON ELEMENTS

ARCHITECT'S CERTIFICATE

I HEREBY CERTIFY THAT TO THE BEST OF MY KNOWLEDGE THE INFORMATION SHOWN HEREON IS TRUE AND CORRECT.

AVERY W. BOND, JR., A.I.A.
S.C. REGISTRATION NO. 496