0000

4328 RV-2

"EXHIBIT A"

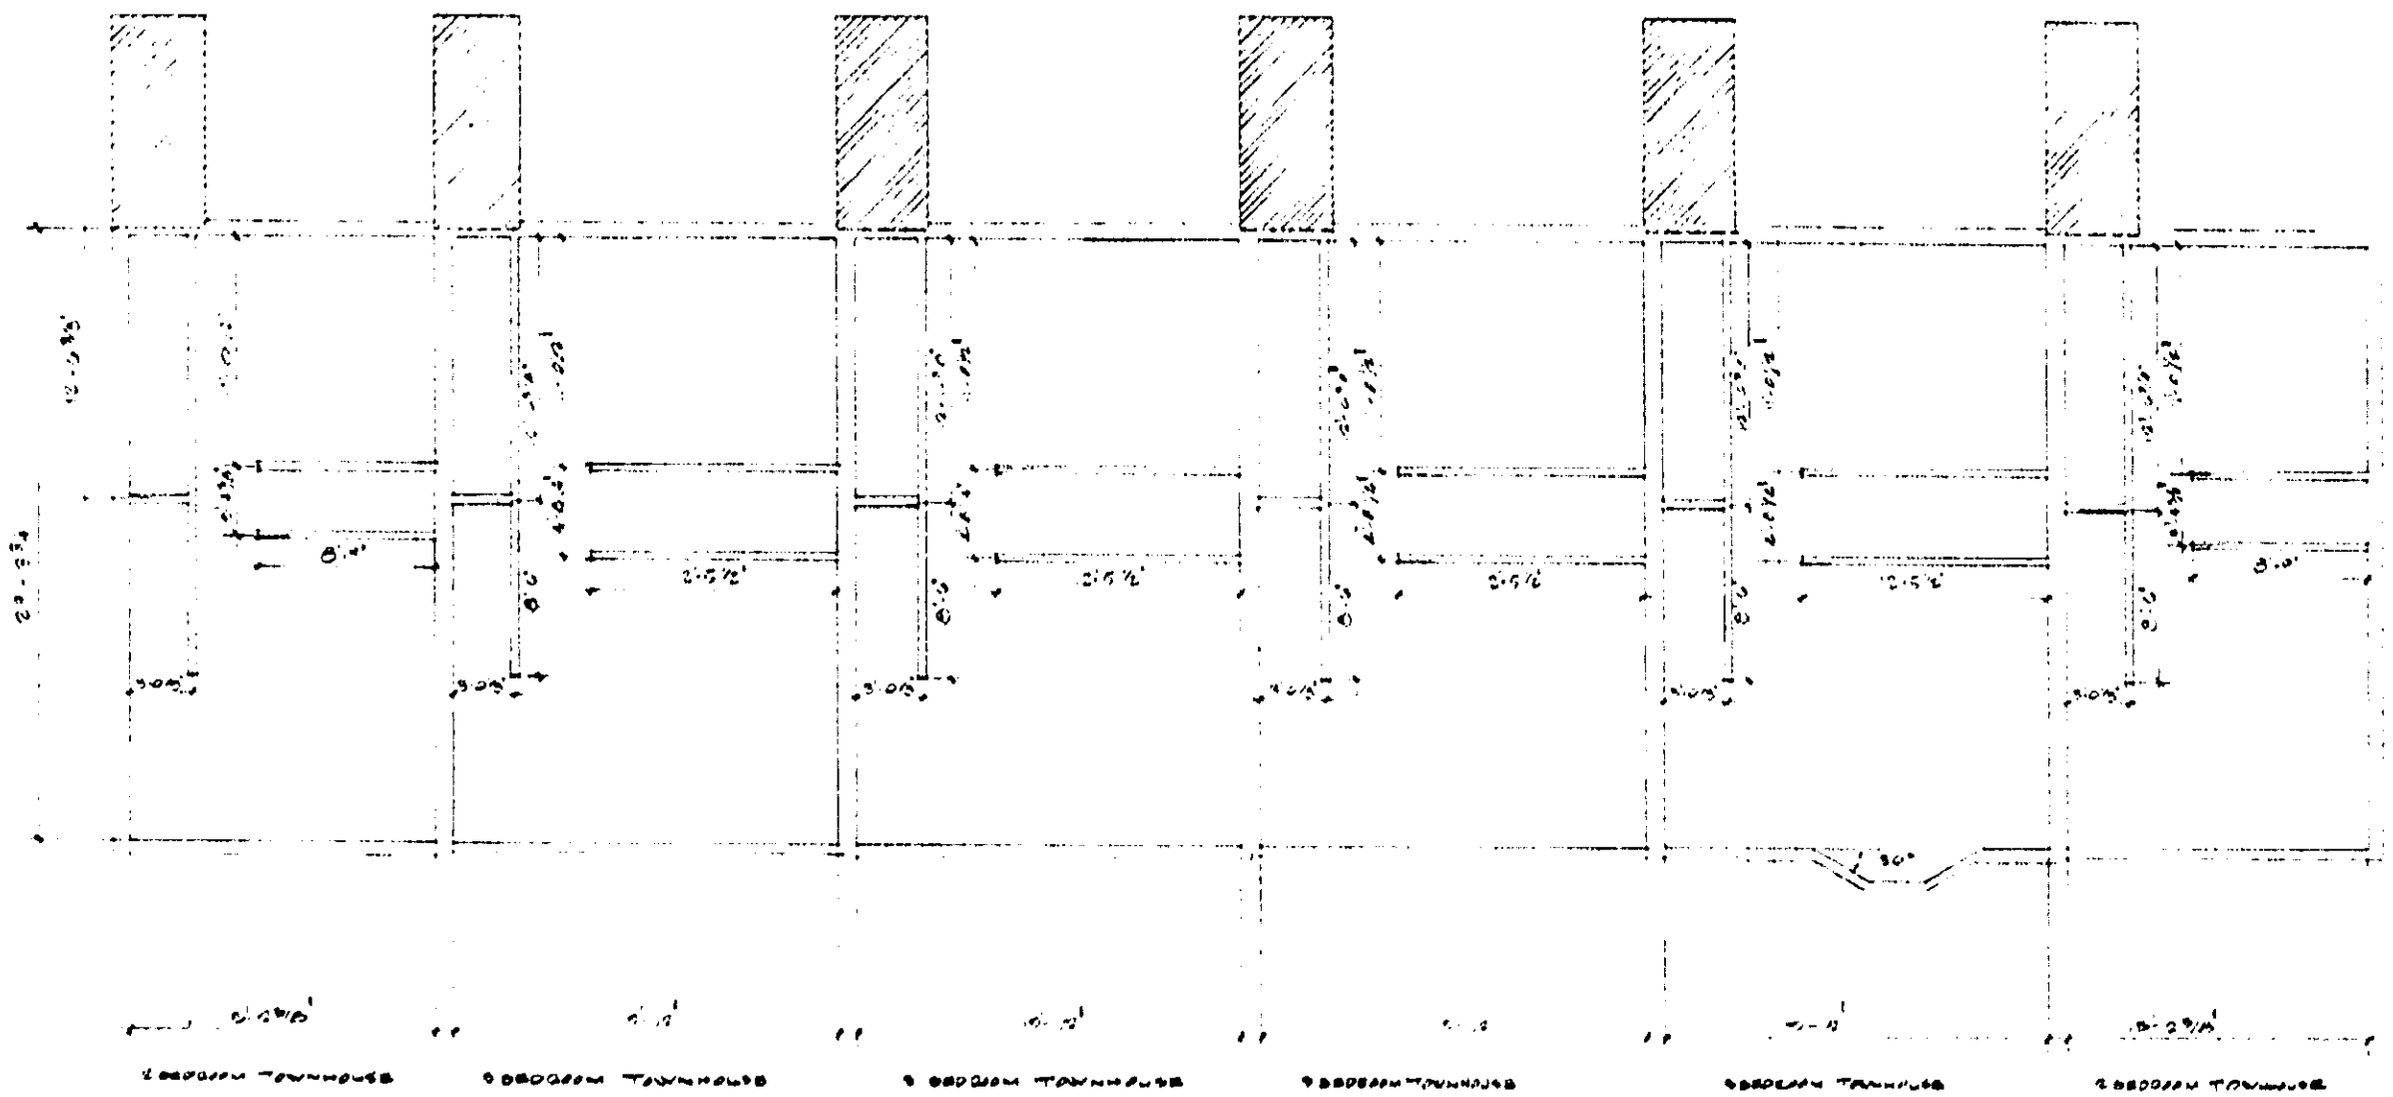

NOTES

1. THE BUILDING SHOWN IN THIS PLAN CONSISTS OF TWO TWO BEDROOM AND FOUR THREE BEDROOM TOWNHOUSES WITH TYPICAL UNITS AS SHOWN.
2. EACH UNIT CONSISTS OF THE SPACE BOUNDED BY THE UNDERCOATED AND/OR UNFINISHED SURFACES OF THE PERIMETER WALLS, FLOORS AND CEILINGS.
3. UNLESS NOTED, ALL INTERIOR AND EXTERIOR ANGLES ARE 90 DEGREES.

FIRST FLOOR PLAN UNIT C GRAPHIC
THE BUILDING HORIZONTAL PROPERTY ABOVE

LEGEND
BOUNDARY OF UNIT
COMMON ELEMENTS
LIMITED COMMON ELEMENTS

ARCHITECT'S CERTIFICATE

I HEREBY CERTIFY THAT TO THE BEST OF MY KNOWLEDGE THE INFORMATION SHOWN HEREON IS TRUE AND CORRECT.

AVERY W. WOOD, JR., A.I.A.
S.C. REGISTRATION NO. 496

GRAPHIC SCALE

0 4 8 16