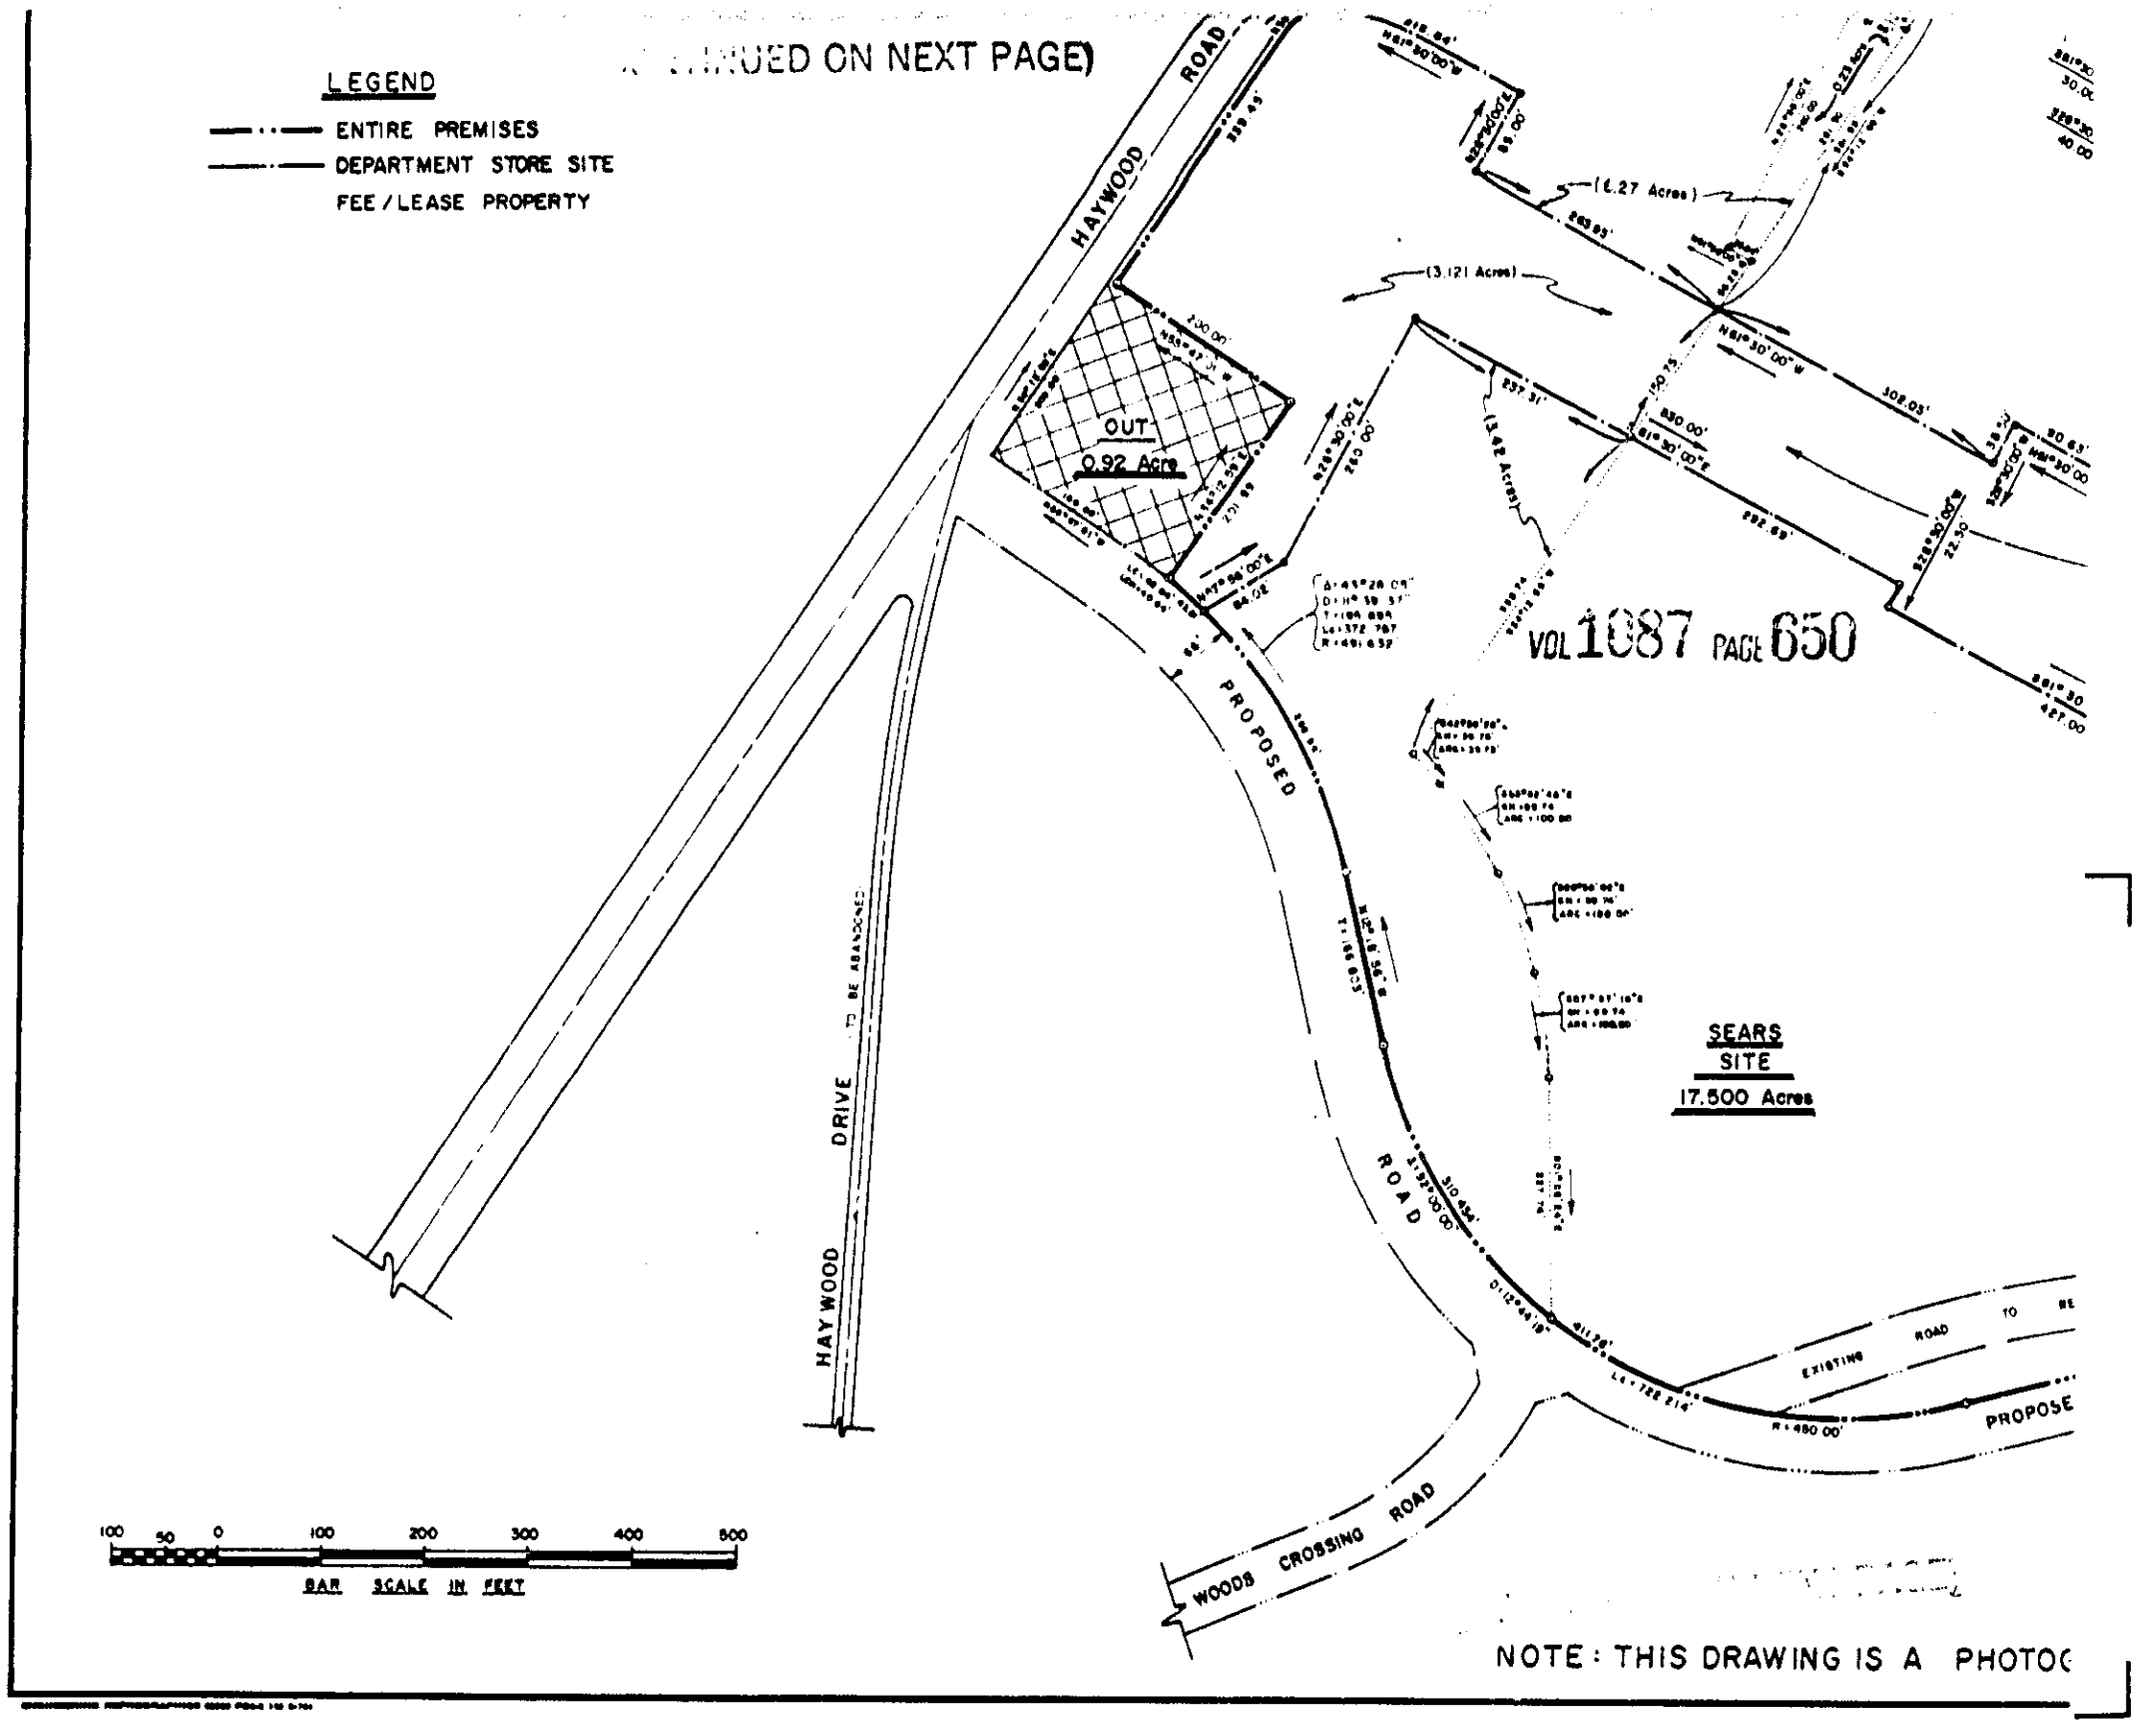

VOL 1087 PAGE 650

NOTE: THIS DRAWING IS A PHOTOG

4328 RV-2