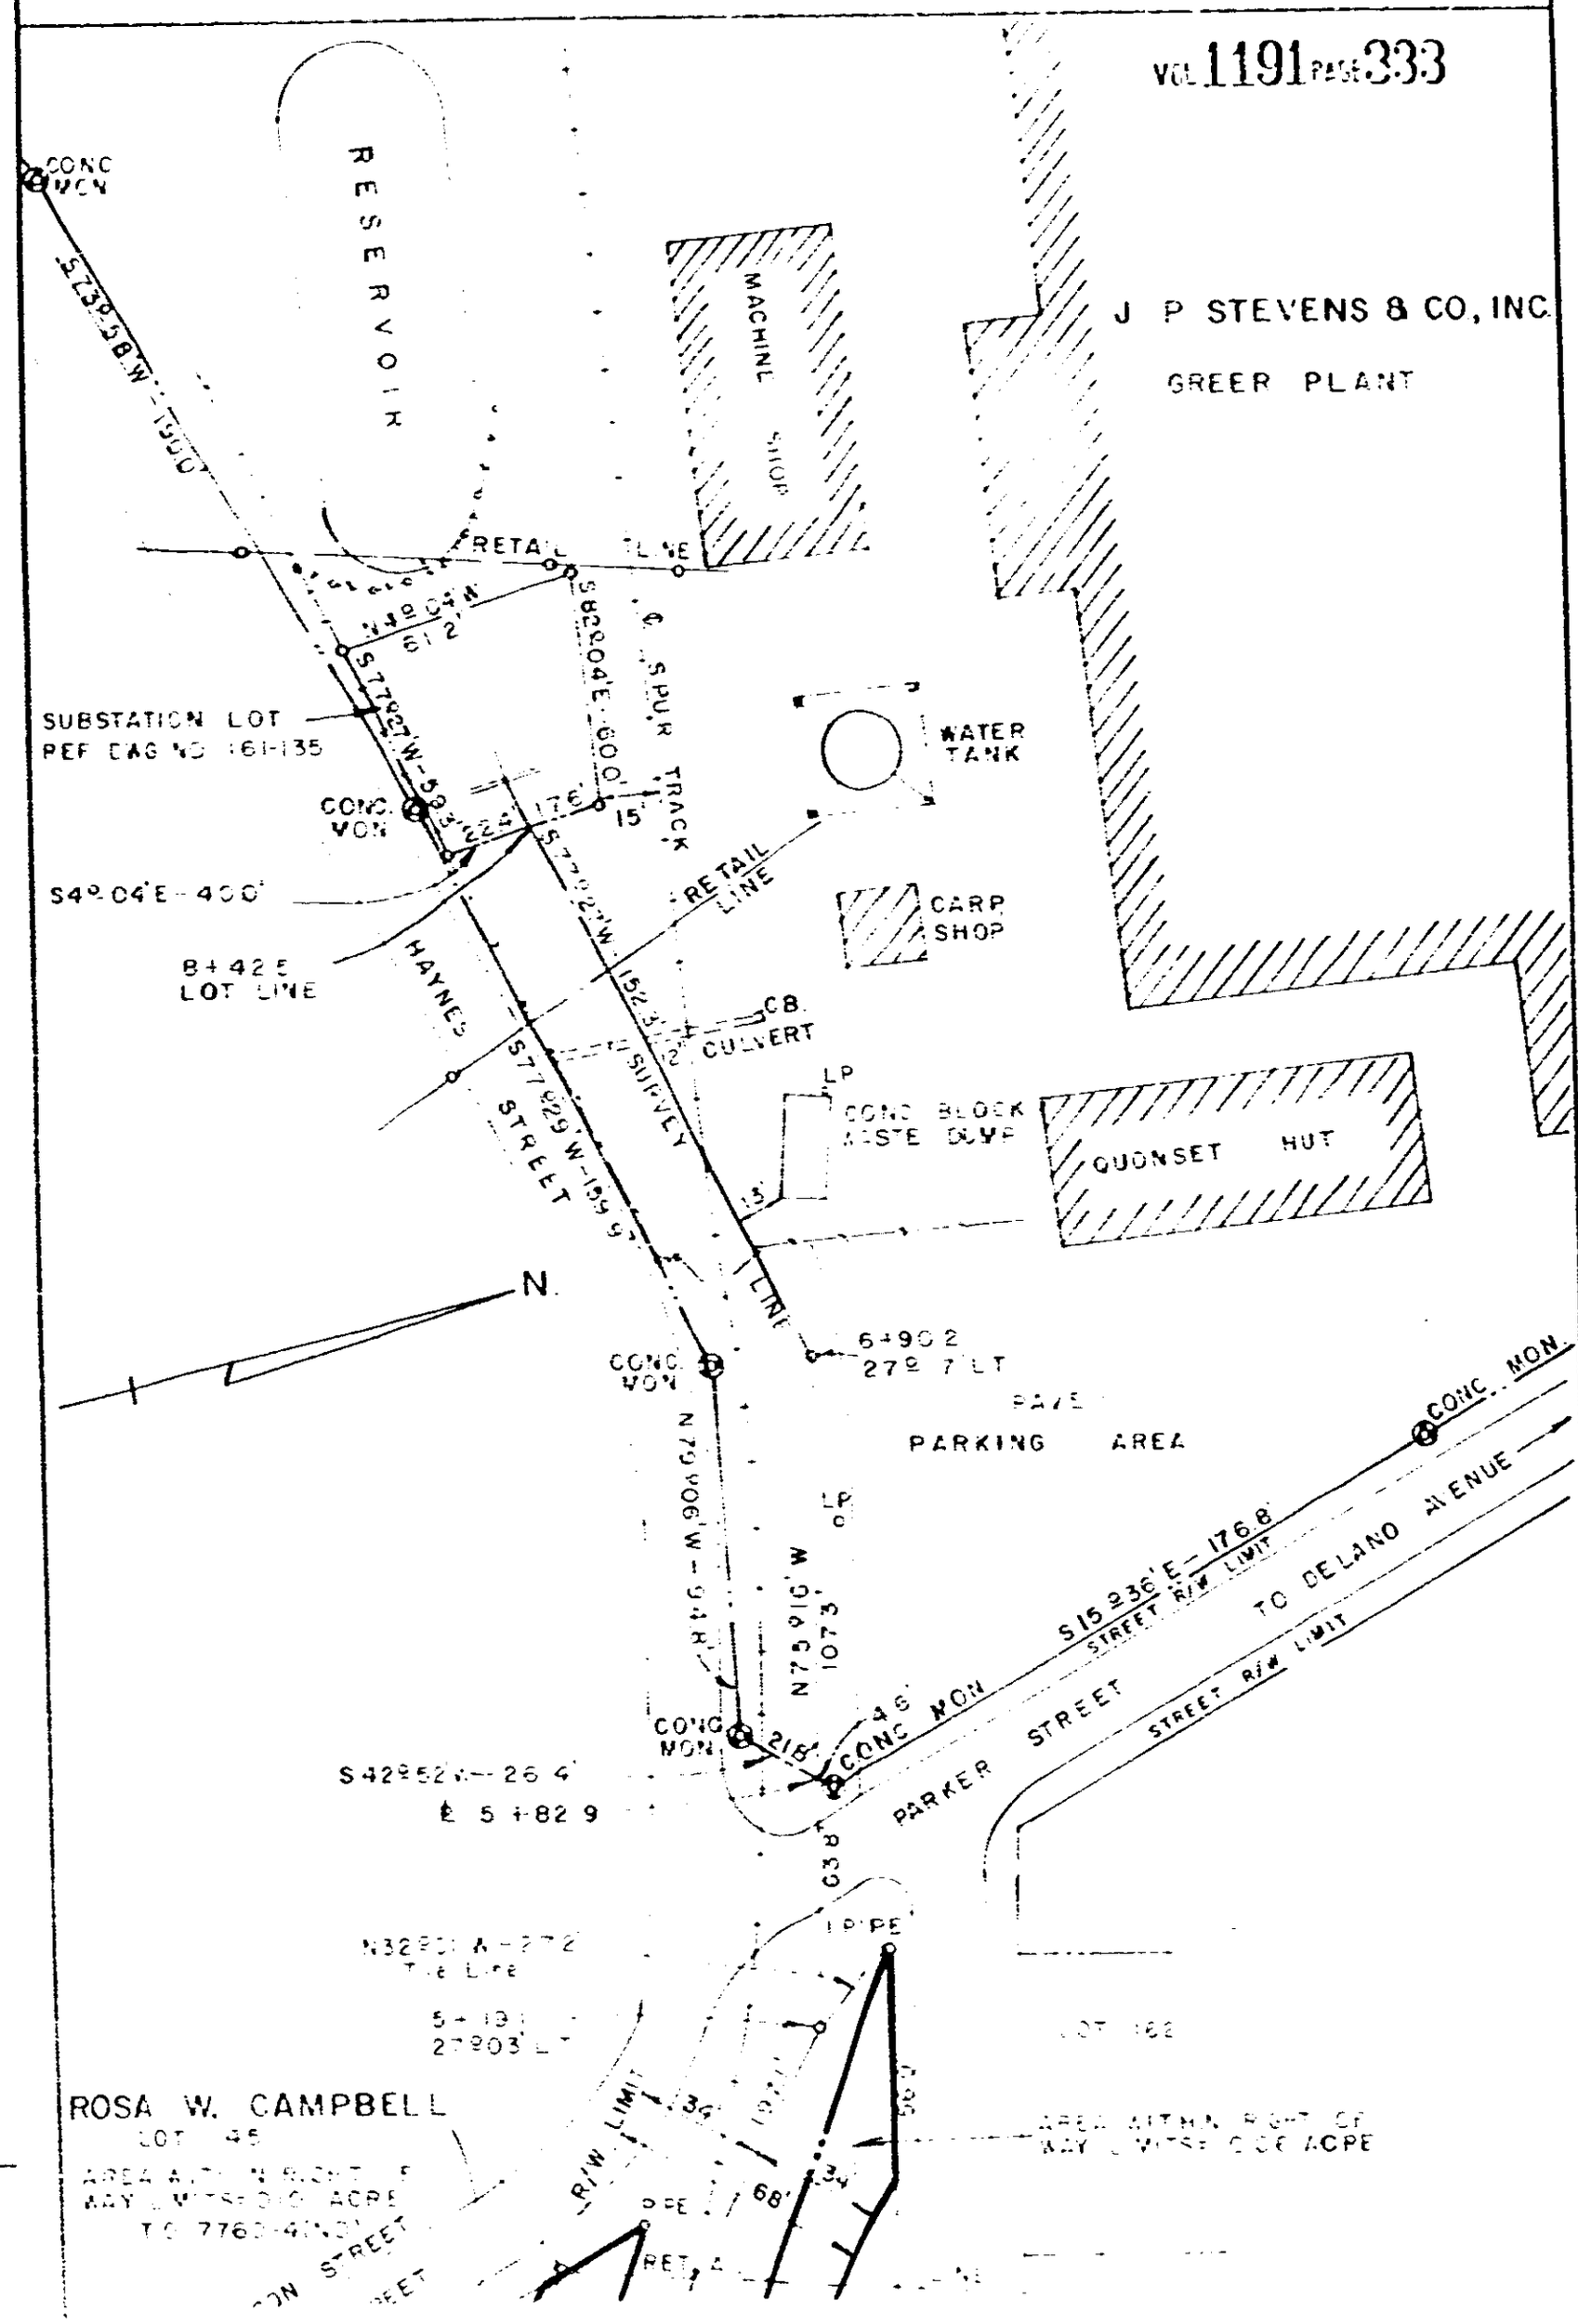
J P STEVENS & CO, INC.
GREER PLANT
RESERVOIR
MACHINE SHOP
RETAIL LINE
SPUR TRACK
WATER TANK
SUBSTATION LOT
REF DWG NO 161-135
CONC MON
S 23°58' W - 1900'
S 82°04' E - 600'
S 4°04' E - 400'
B+42.5
LOT LINE
HAYNES
STREET
CARP SHOP
CB
CULVERT
CONC BLOCK
QUONSET HUT
N
6+90.2
27° 7' LT
PARKING AREA
N 79°06' W - 94.8'
S 15°36' E - 176.8'
STREET R/W LIMIT
TO DELANO AVENUE
PARKER STREET
S 42°52' W - 26.4'
ROSA W. CAMPBELL
LOT 45
R/W LIMIT
68'
RETAIL