0 4 0 B

7328-RW-2X

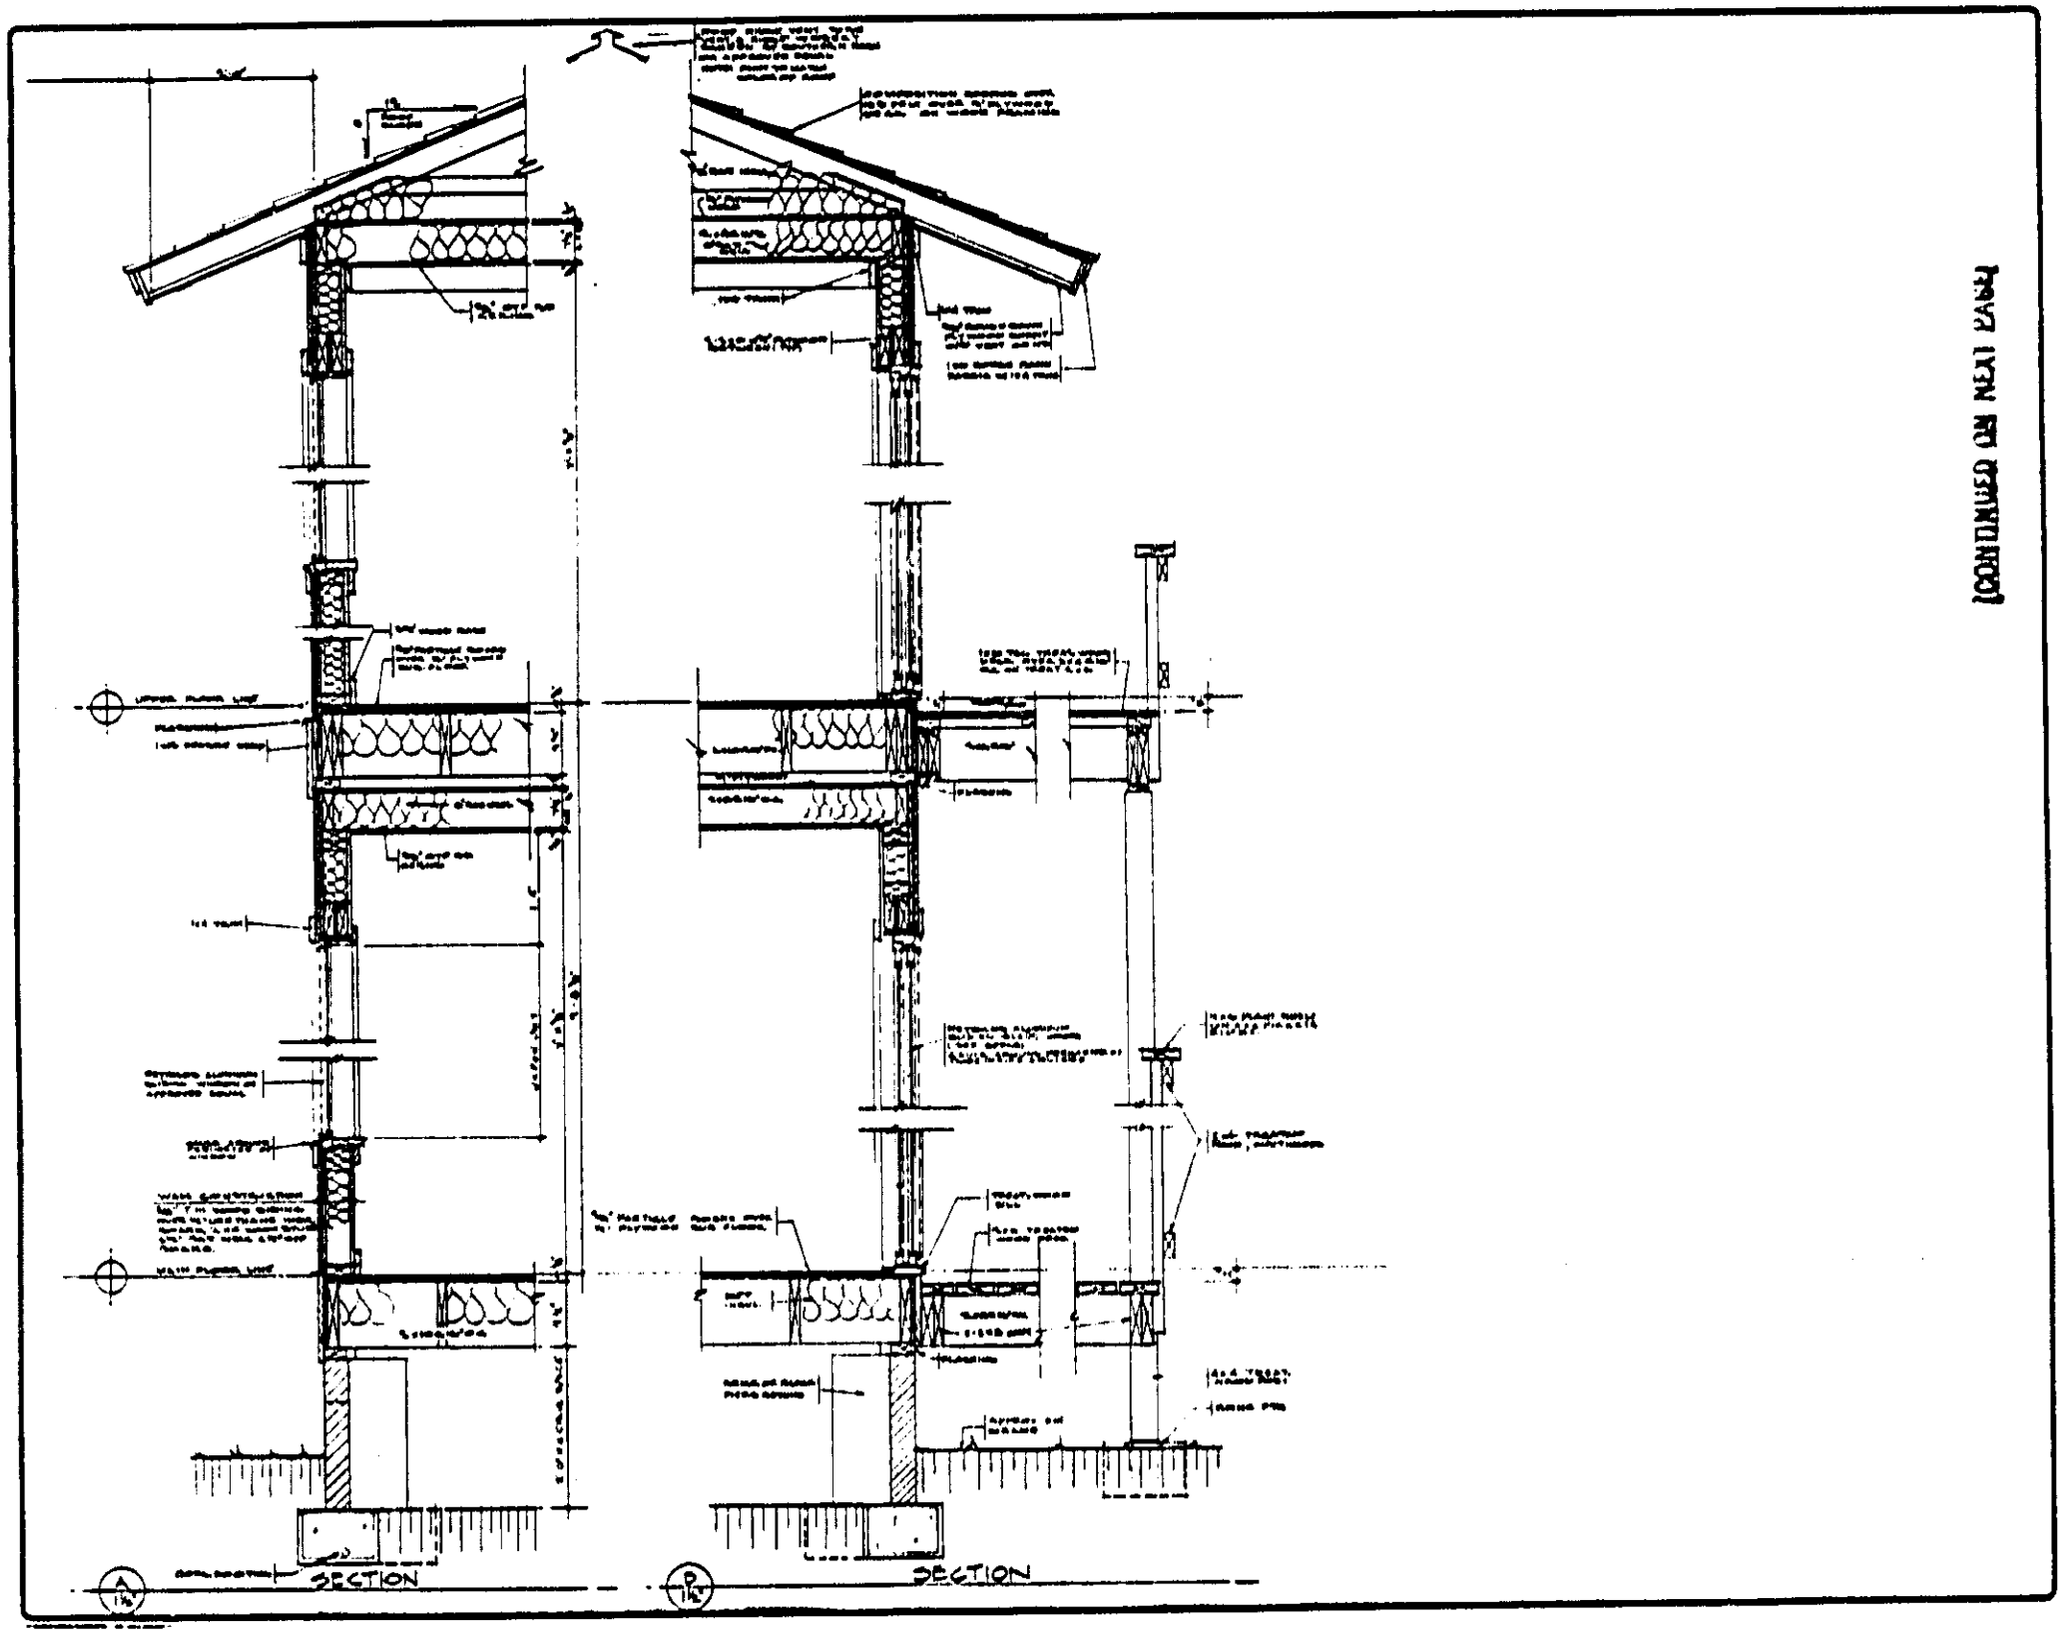

CONTINUED ON NEXT PAGE

CHARLES F. GENTRY JR.
A.I.A. - ARCHITECT
POST OFFICE BOX
GREENVILLE, SOUTH CAROLINA

CREEK VILLA
PEBBLE CREEK GREENVILLE, S.C.
COKER BUILDERS, INC.
GREENVILLE, SOUTH CAROLINA

7

0110 PAGE 403