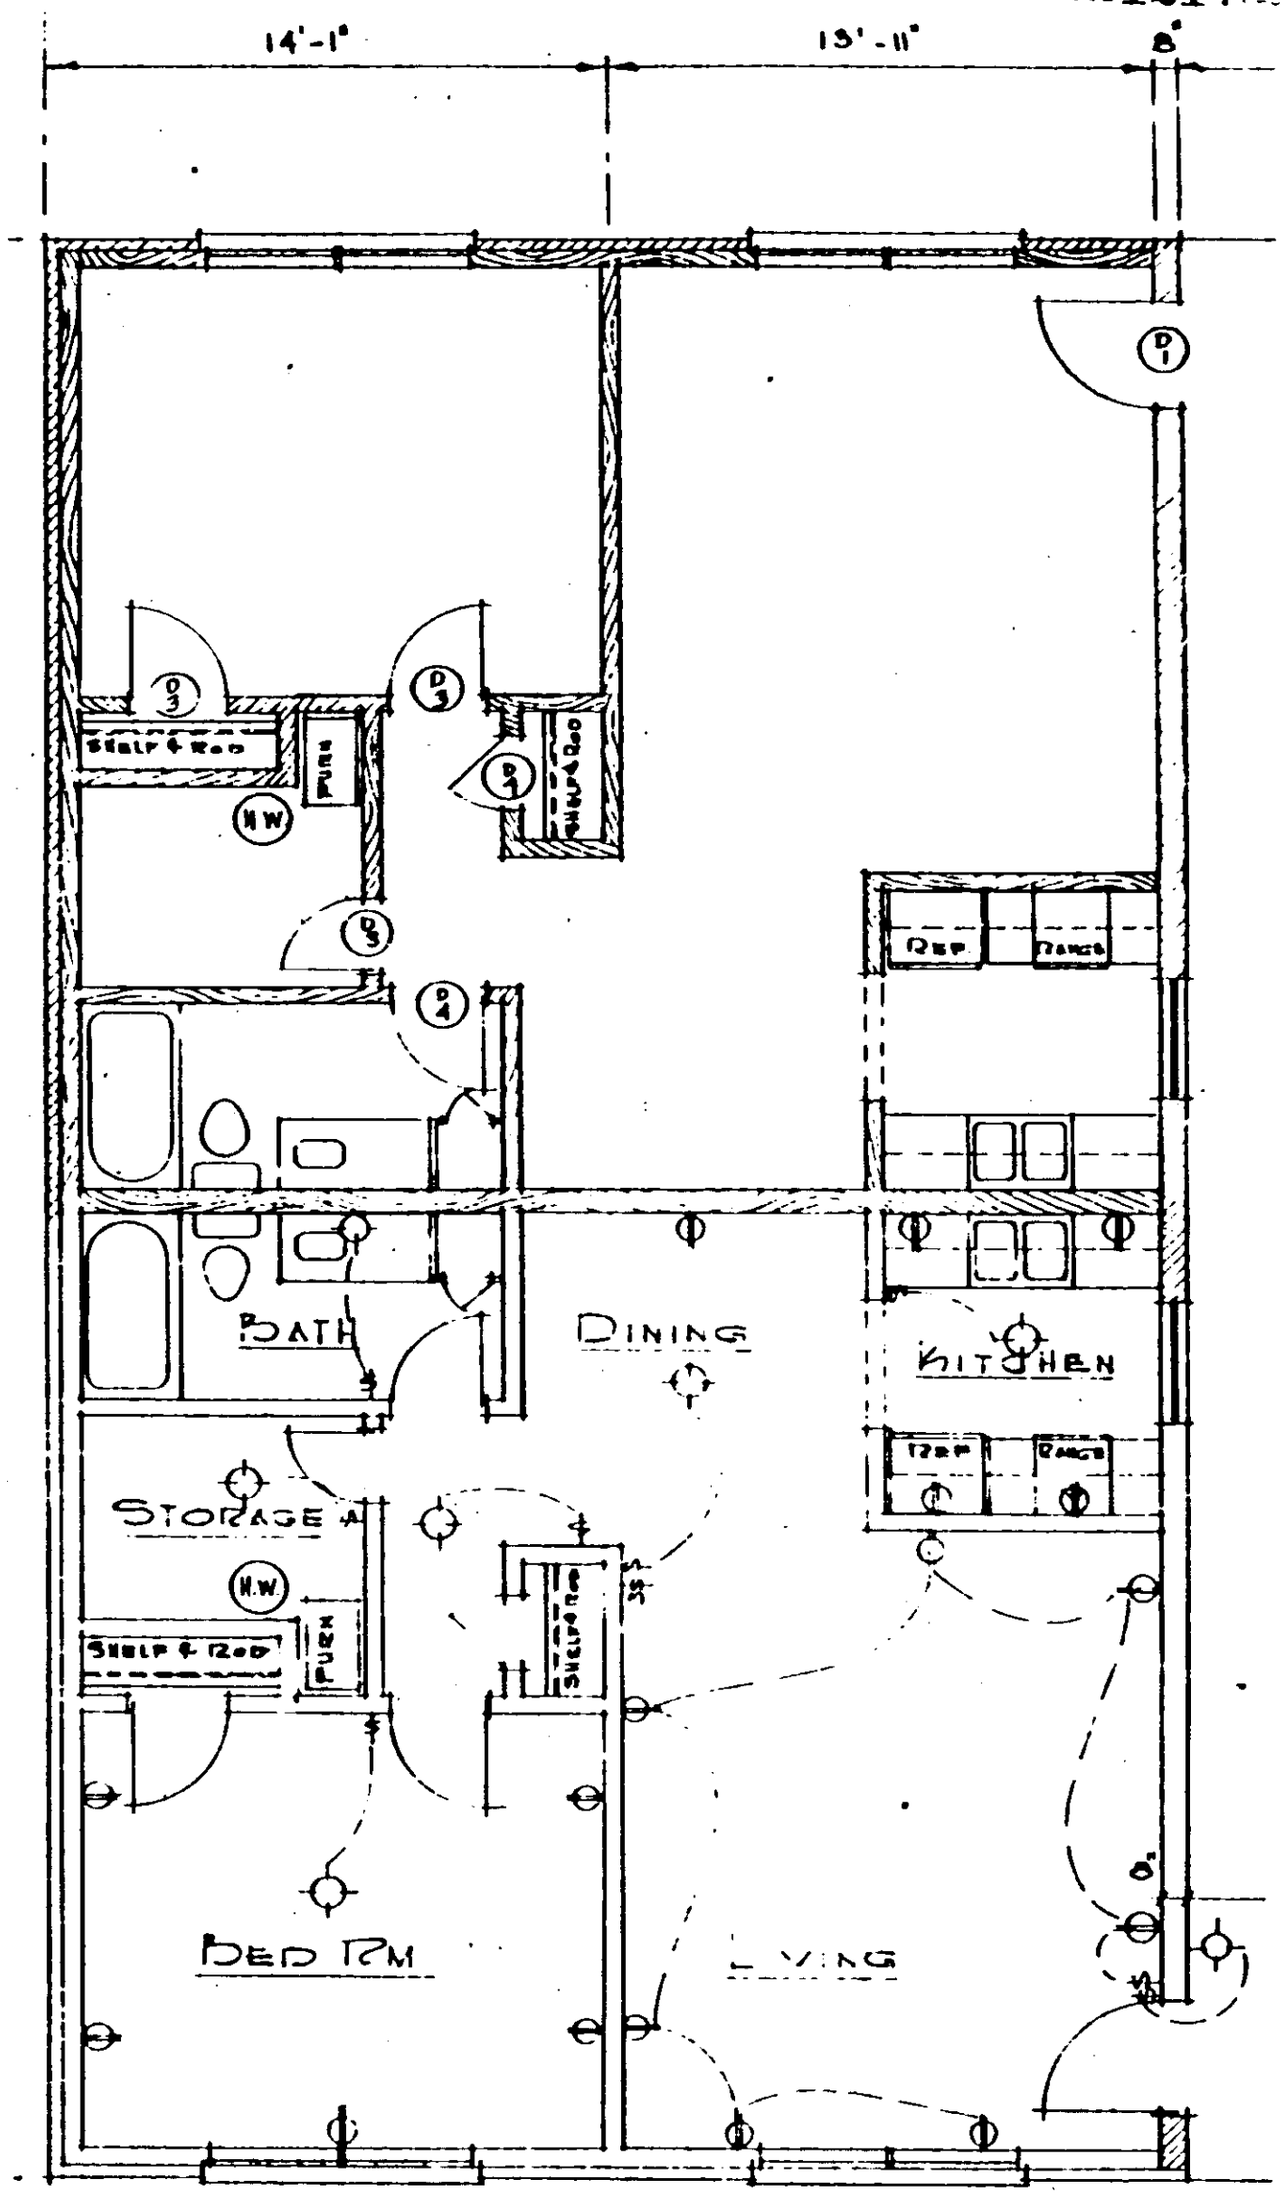

TYPICAL 1 BEDROOM FLOOR PLAN
(SOME REVERSED)