VOL 1217 PAGE 639

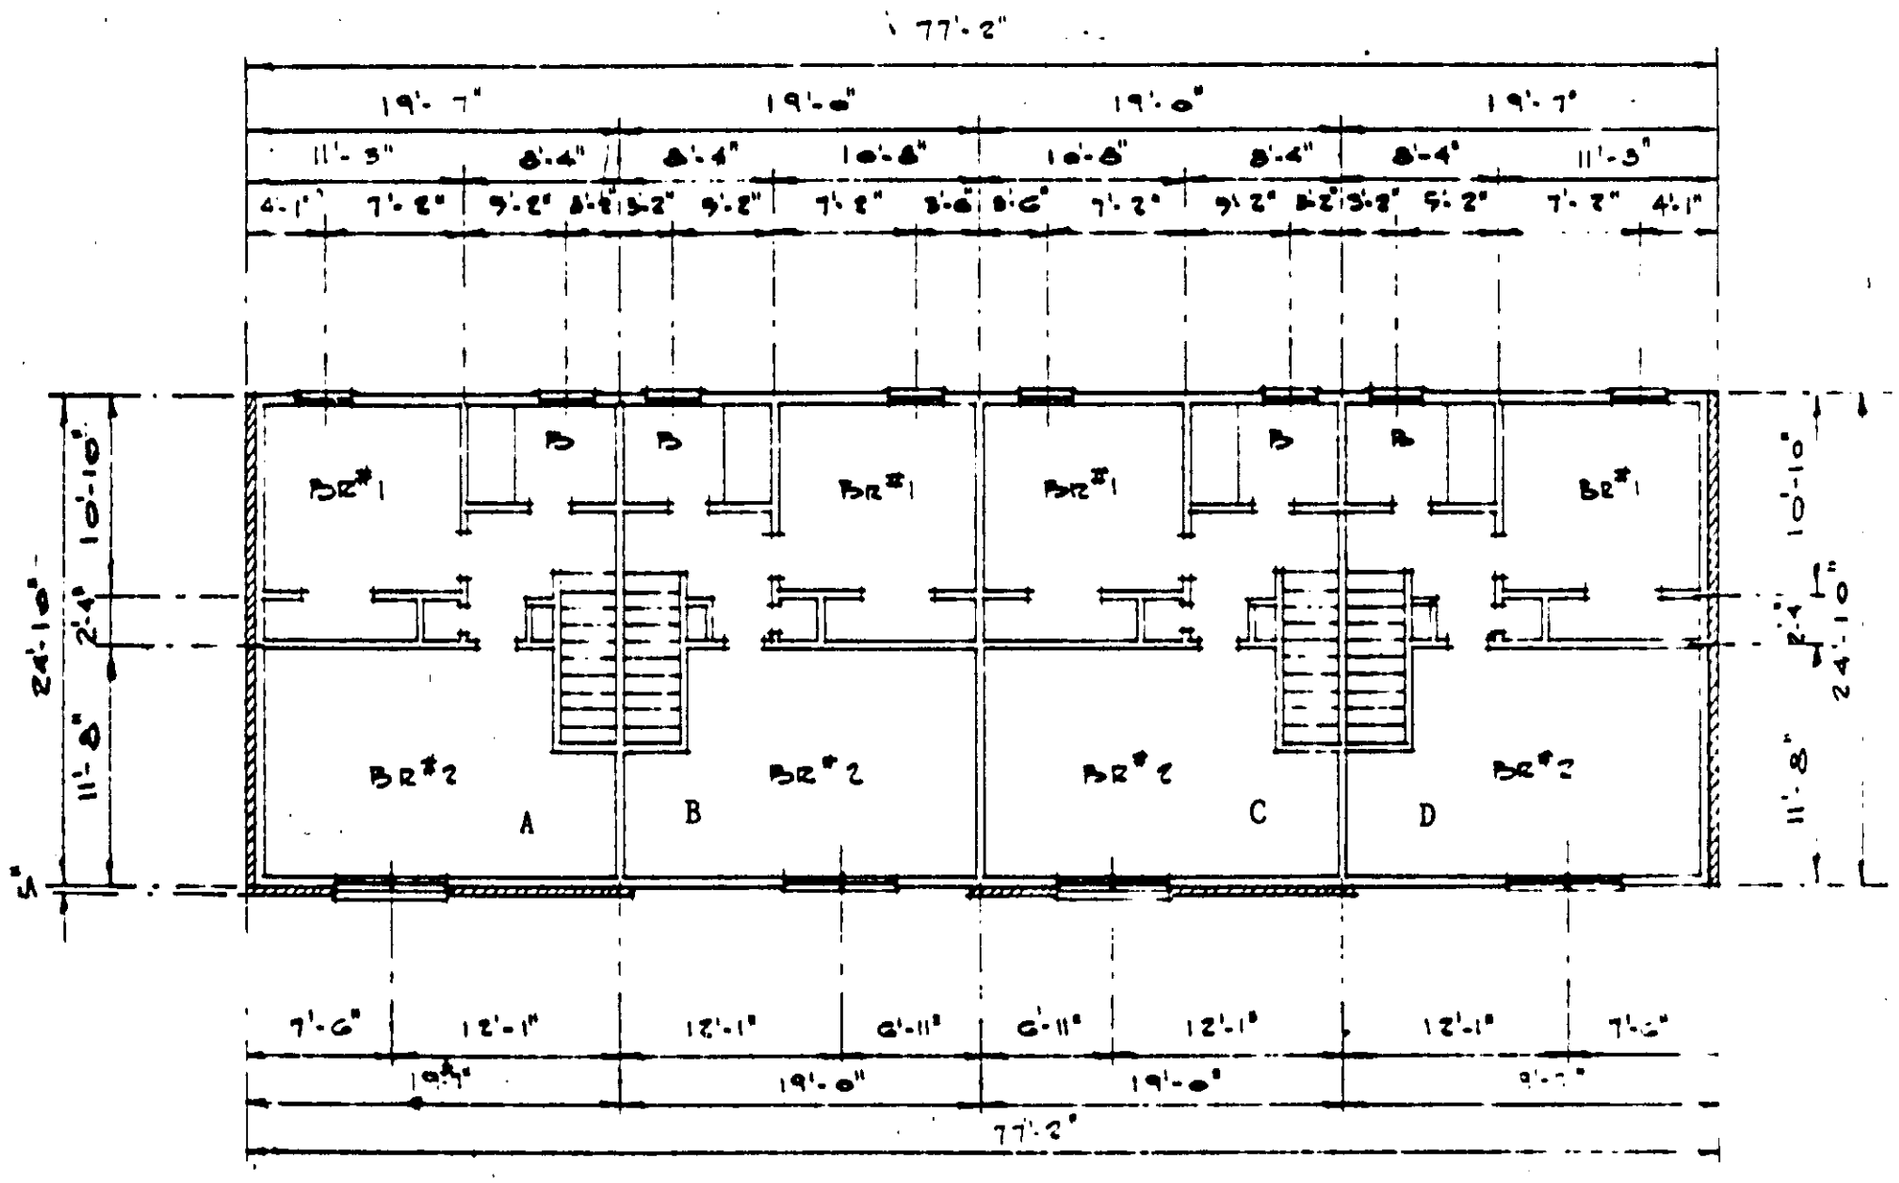

BUILDINGS # 2, 9 -- UPSTAIRS