RF 23051B

MICROFILMED

FILED
GREENVILLE CO. S. C.
JAN 27 4 57 PM '84
DONNIE S. TANKERSLEY
R.M.C.

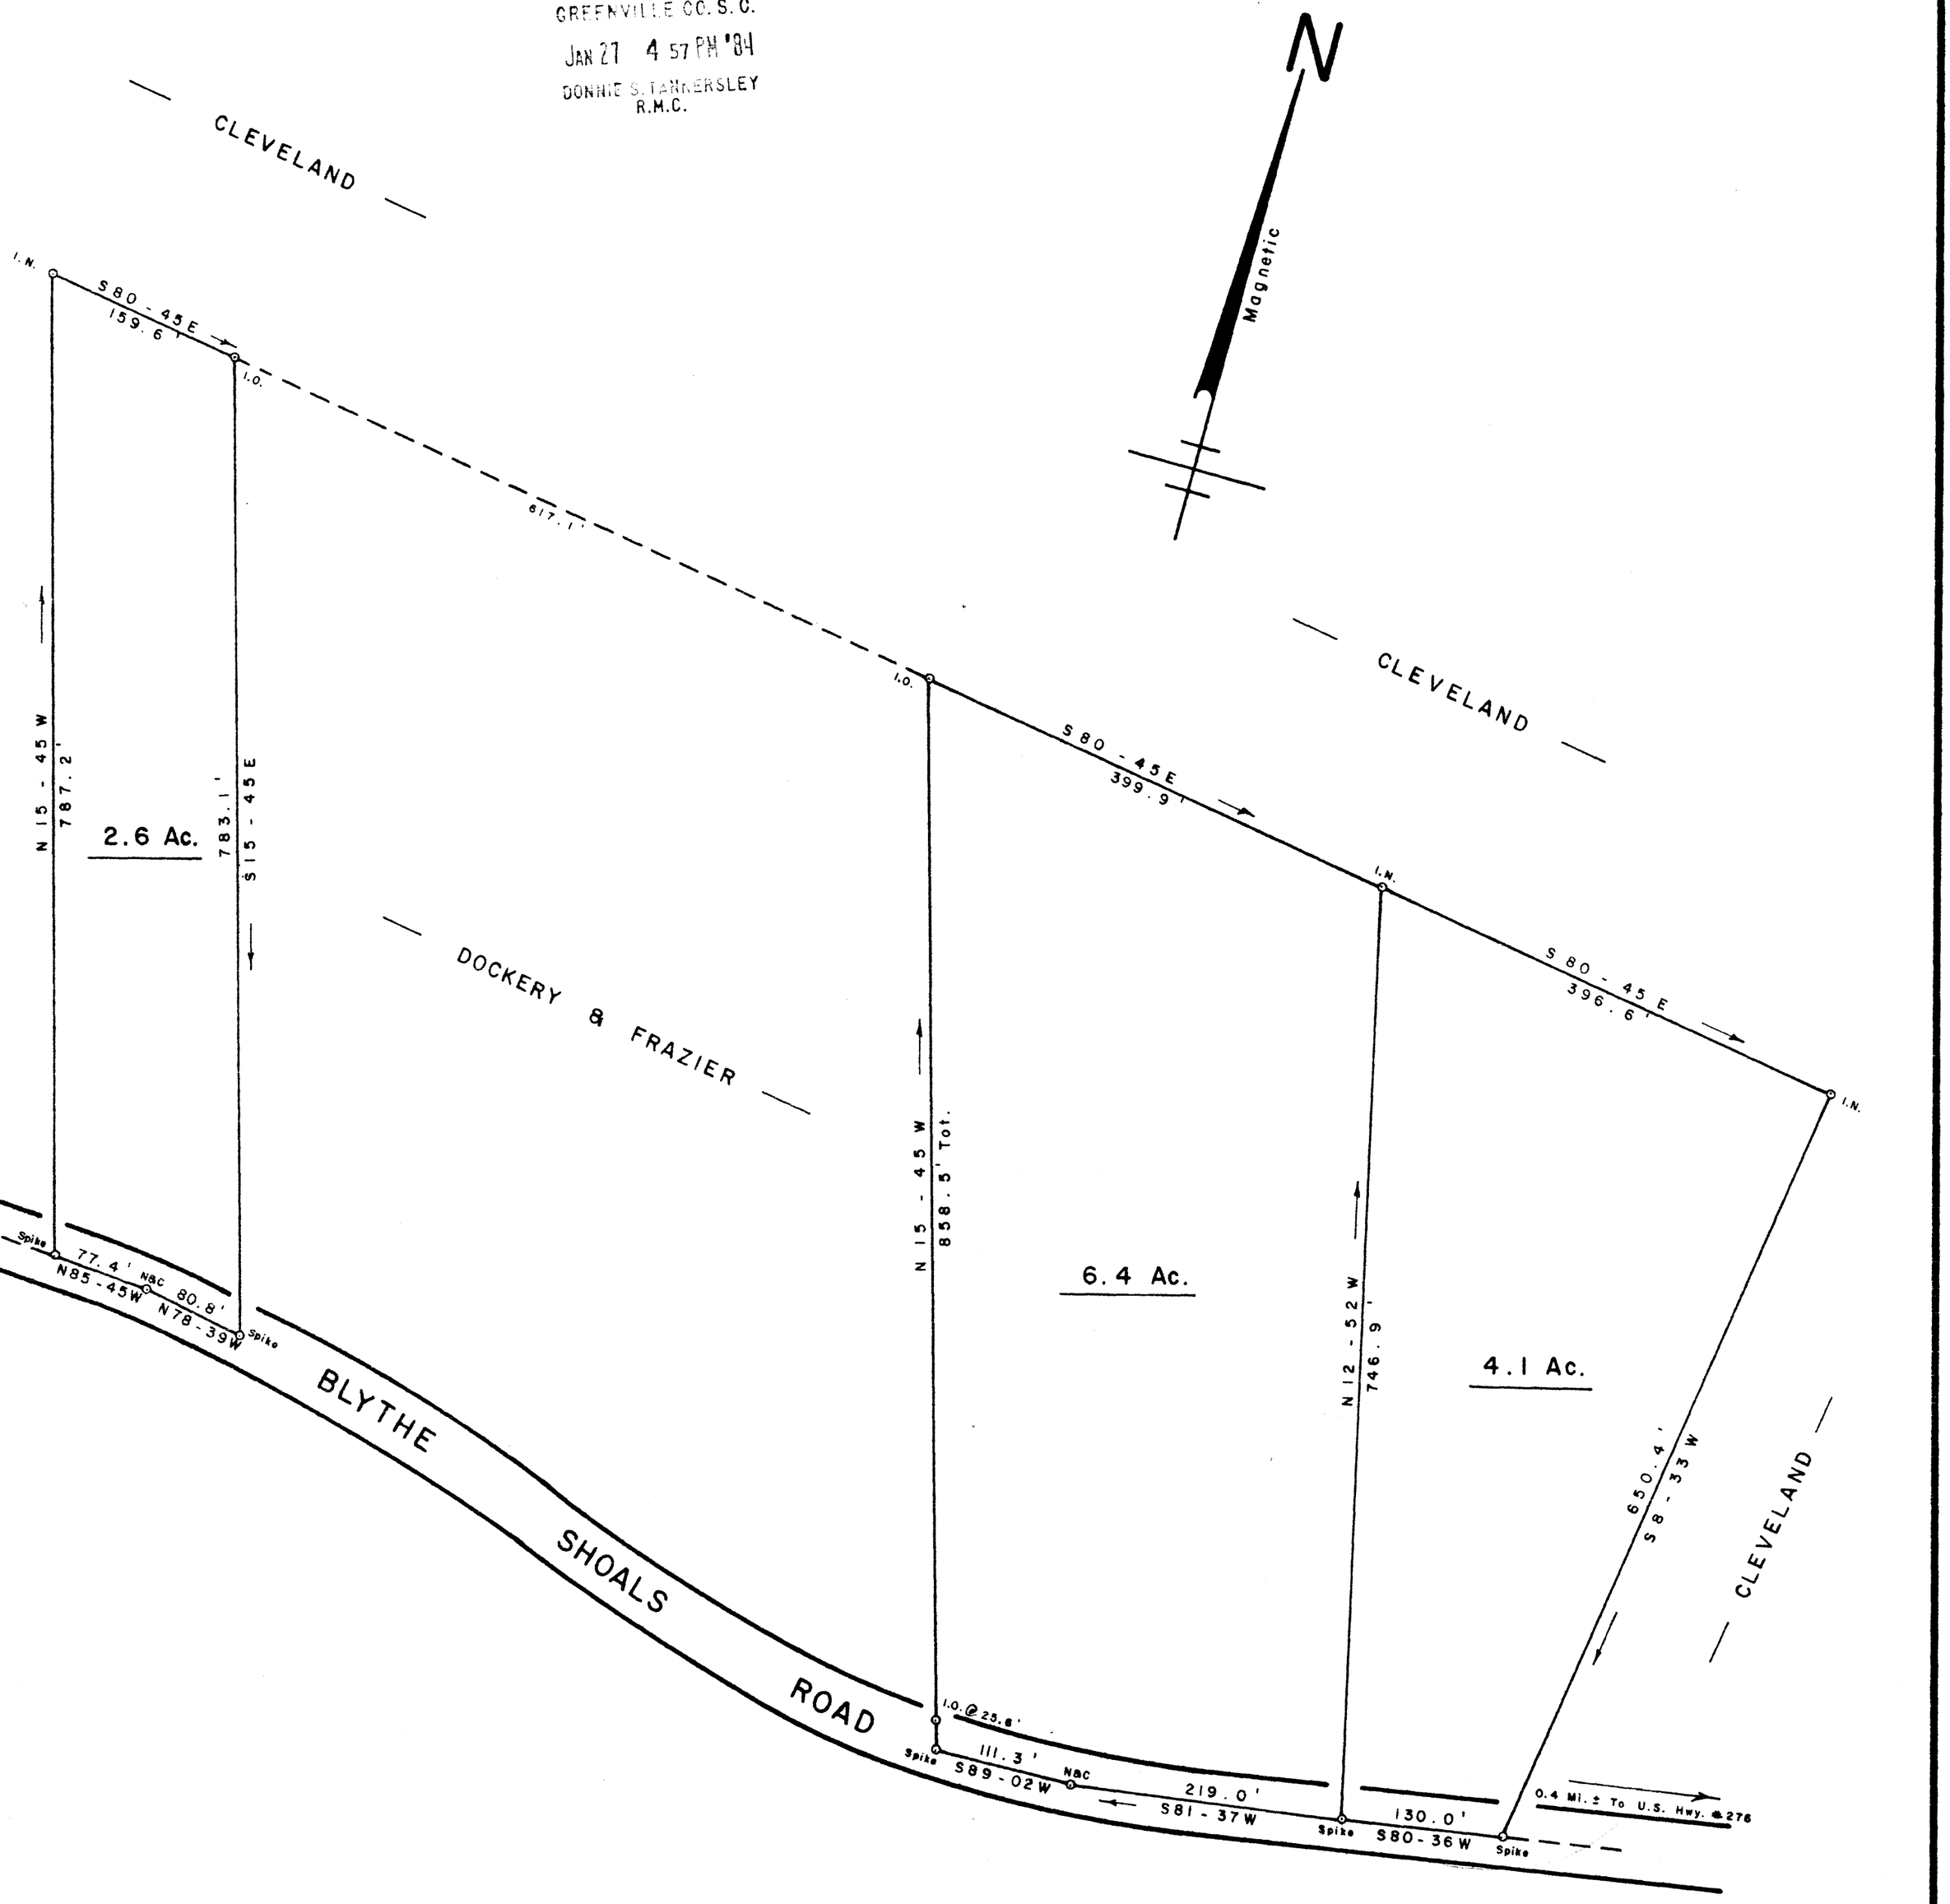

PROPERTY OF

WILLIAM H. CLEVELAND, SR.

NEAR CLEVELAND GREENVILLE CO.
SOUTH CAROLINA
JANUARY 24, 1984

10-A-91 22352

W. R. WILLIAMS, JR.
ENGR./SURVEYOR, Inc.
P. E. & L. S. No. 3979
15 S. MAIN STREET
TRAVELERS REST, S. C.
29690

SCALE: 1" = 100'

100 50 0 100 200 300

Part Of 673.3 - 1 - 19

F.B. # 72

"I hereby certify that the ratio of precision of the field survey is 1/5000+ as shown hereon and the area was determined by the latitude and departure method of area calculation."

GCTC 1-27-84 022 5.00CD

P. E. & L. S. No. 3979