FILED
GREENVILLE CO. S. C.
DEC 27 11 47 AM '83
DONNIE S. TANKERSLEY
R.M.C.

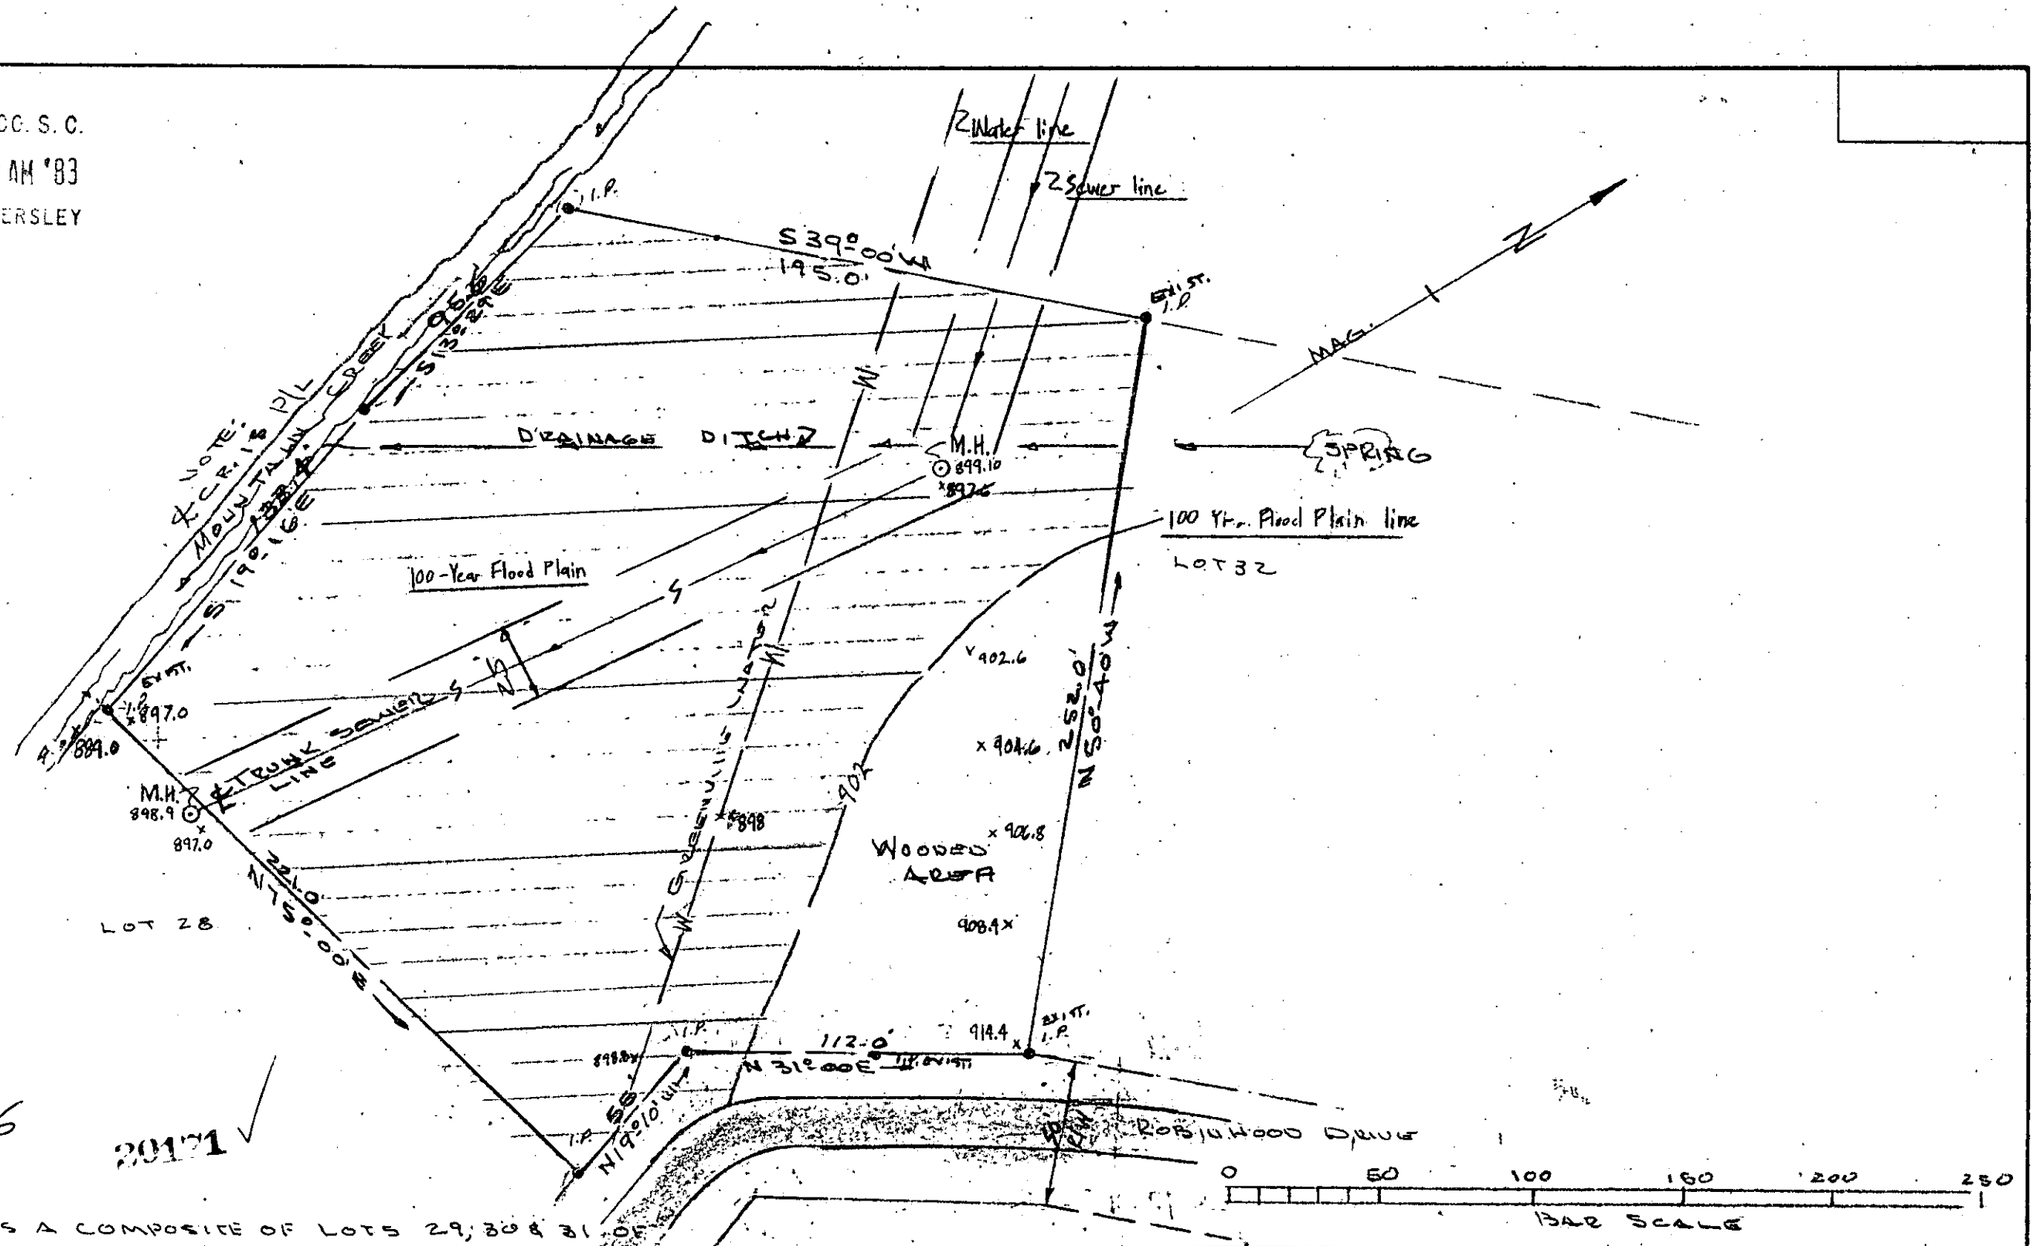

10-F-36

20171

ABOVE IS A COMPOSITE OF LOTS 29, 30 & 31 OF GRADY A. VAUGHN, LOCATED IN SHERWOOD FOREST NEAR TAYLORS S.C. AS PER PLAT. GREENVILLE COUNTY.

NO ENCROACHMENTS, EXCEPT AS SHOWN. 100 YR. FLOOD PLAIN LINE ESTABLISHED. PANEL NO. [illegible] CO. ENGR. OFFICE 901.7±

I CERTIFY THE ABOVE LOT IS AS SHOWN FROM THE BEST OF MY KNOWLEDGE

S. C. Reg. No. 4035

K. T. GOULD
SURVEYOR
TAYLORS, S. C.

PROPERTY OF
GRADY A. VAUGHN

SCALE: 1" = 50'	1.63 Acres	DRAWN BY K.T.G.
DATE: 12-7-83		

lots 29, 30, & 31, "Sherwood Forest"
Greenville County, Taylors, SC

K.T. Gould, Inc - Land Surveying 3 DE27 83 Taylors, SC 040

DRAWING NUMBER 5000CD

DIETZGEN NO 198MF AGEPROOF MASTER FORM

MICROFILMED