MICROFILMED

FILED
GREENVILLE CO. S.C.
MAR 2 12 05 PM '84
DONNIE S. TANKERSLEY
R.M.C.

LOCATION MAP
NO SCALE

SURVEY FOR
REESE ESTATE
NEAR GREER, GREENVILLE COUNTY, S.C.
SCALE: 1" = 100' 19 AUG 1977

100 50 0 100

REV 13 FEB 1984
NO FIELD SURVEY @ THIS DATE

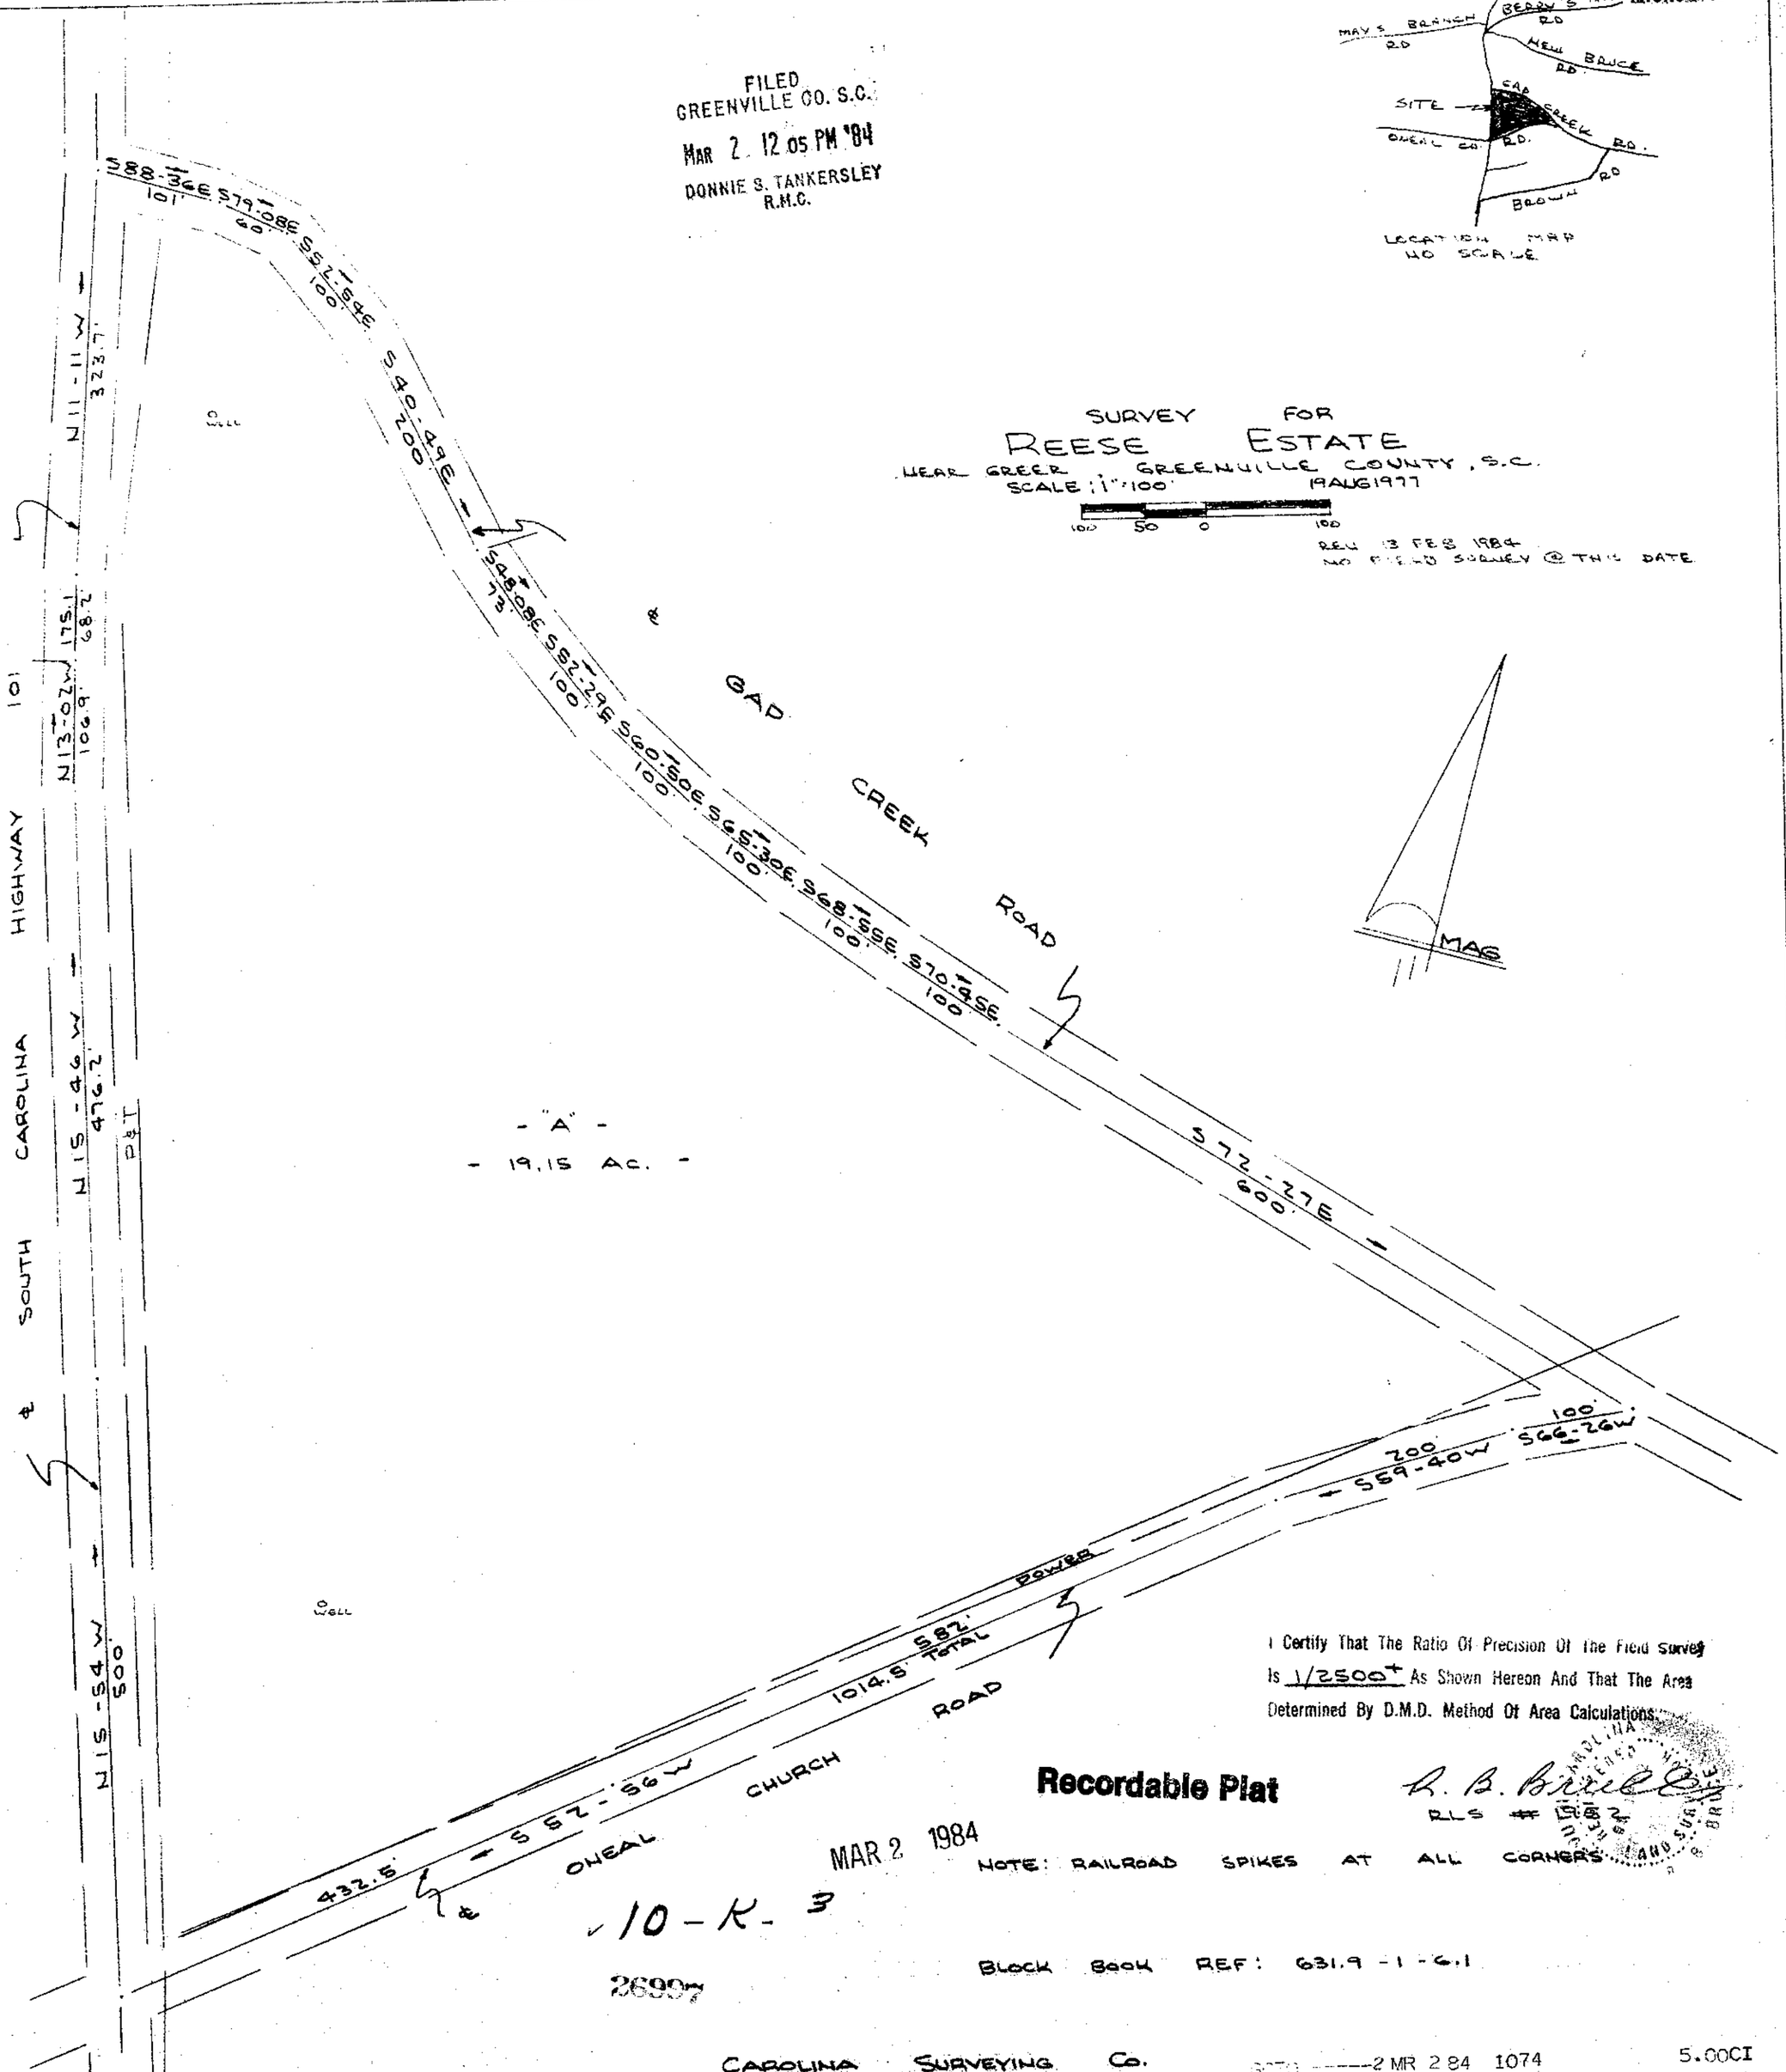

I Certify That The Ratio Of Precision Of The Field Survey Is 1/2500+ As Shown Hereon And That The Area Determined By D.M.D. Method Of Area Calculations.

R. B. Brill
RLS

Recordable Plat

MAR 2 1984

NOTE: RAILROAD SPIKES AT ALL CORNERS

10-K-3

26997

BLOCK BOOK REF: 631.9-1-6.1

CAROLINA SURVEYING CO.
112 MANLY ST.
GREENVILLE, S.C.

2 MR 2 84 1074

5.00CI

631.9-1-6.1

200/53

6776B