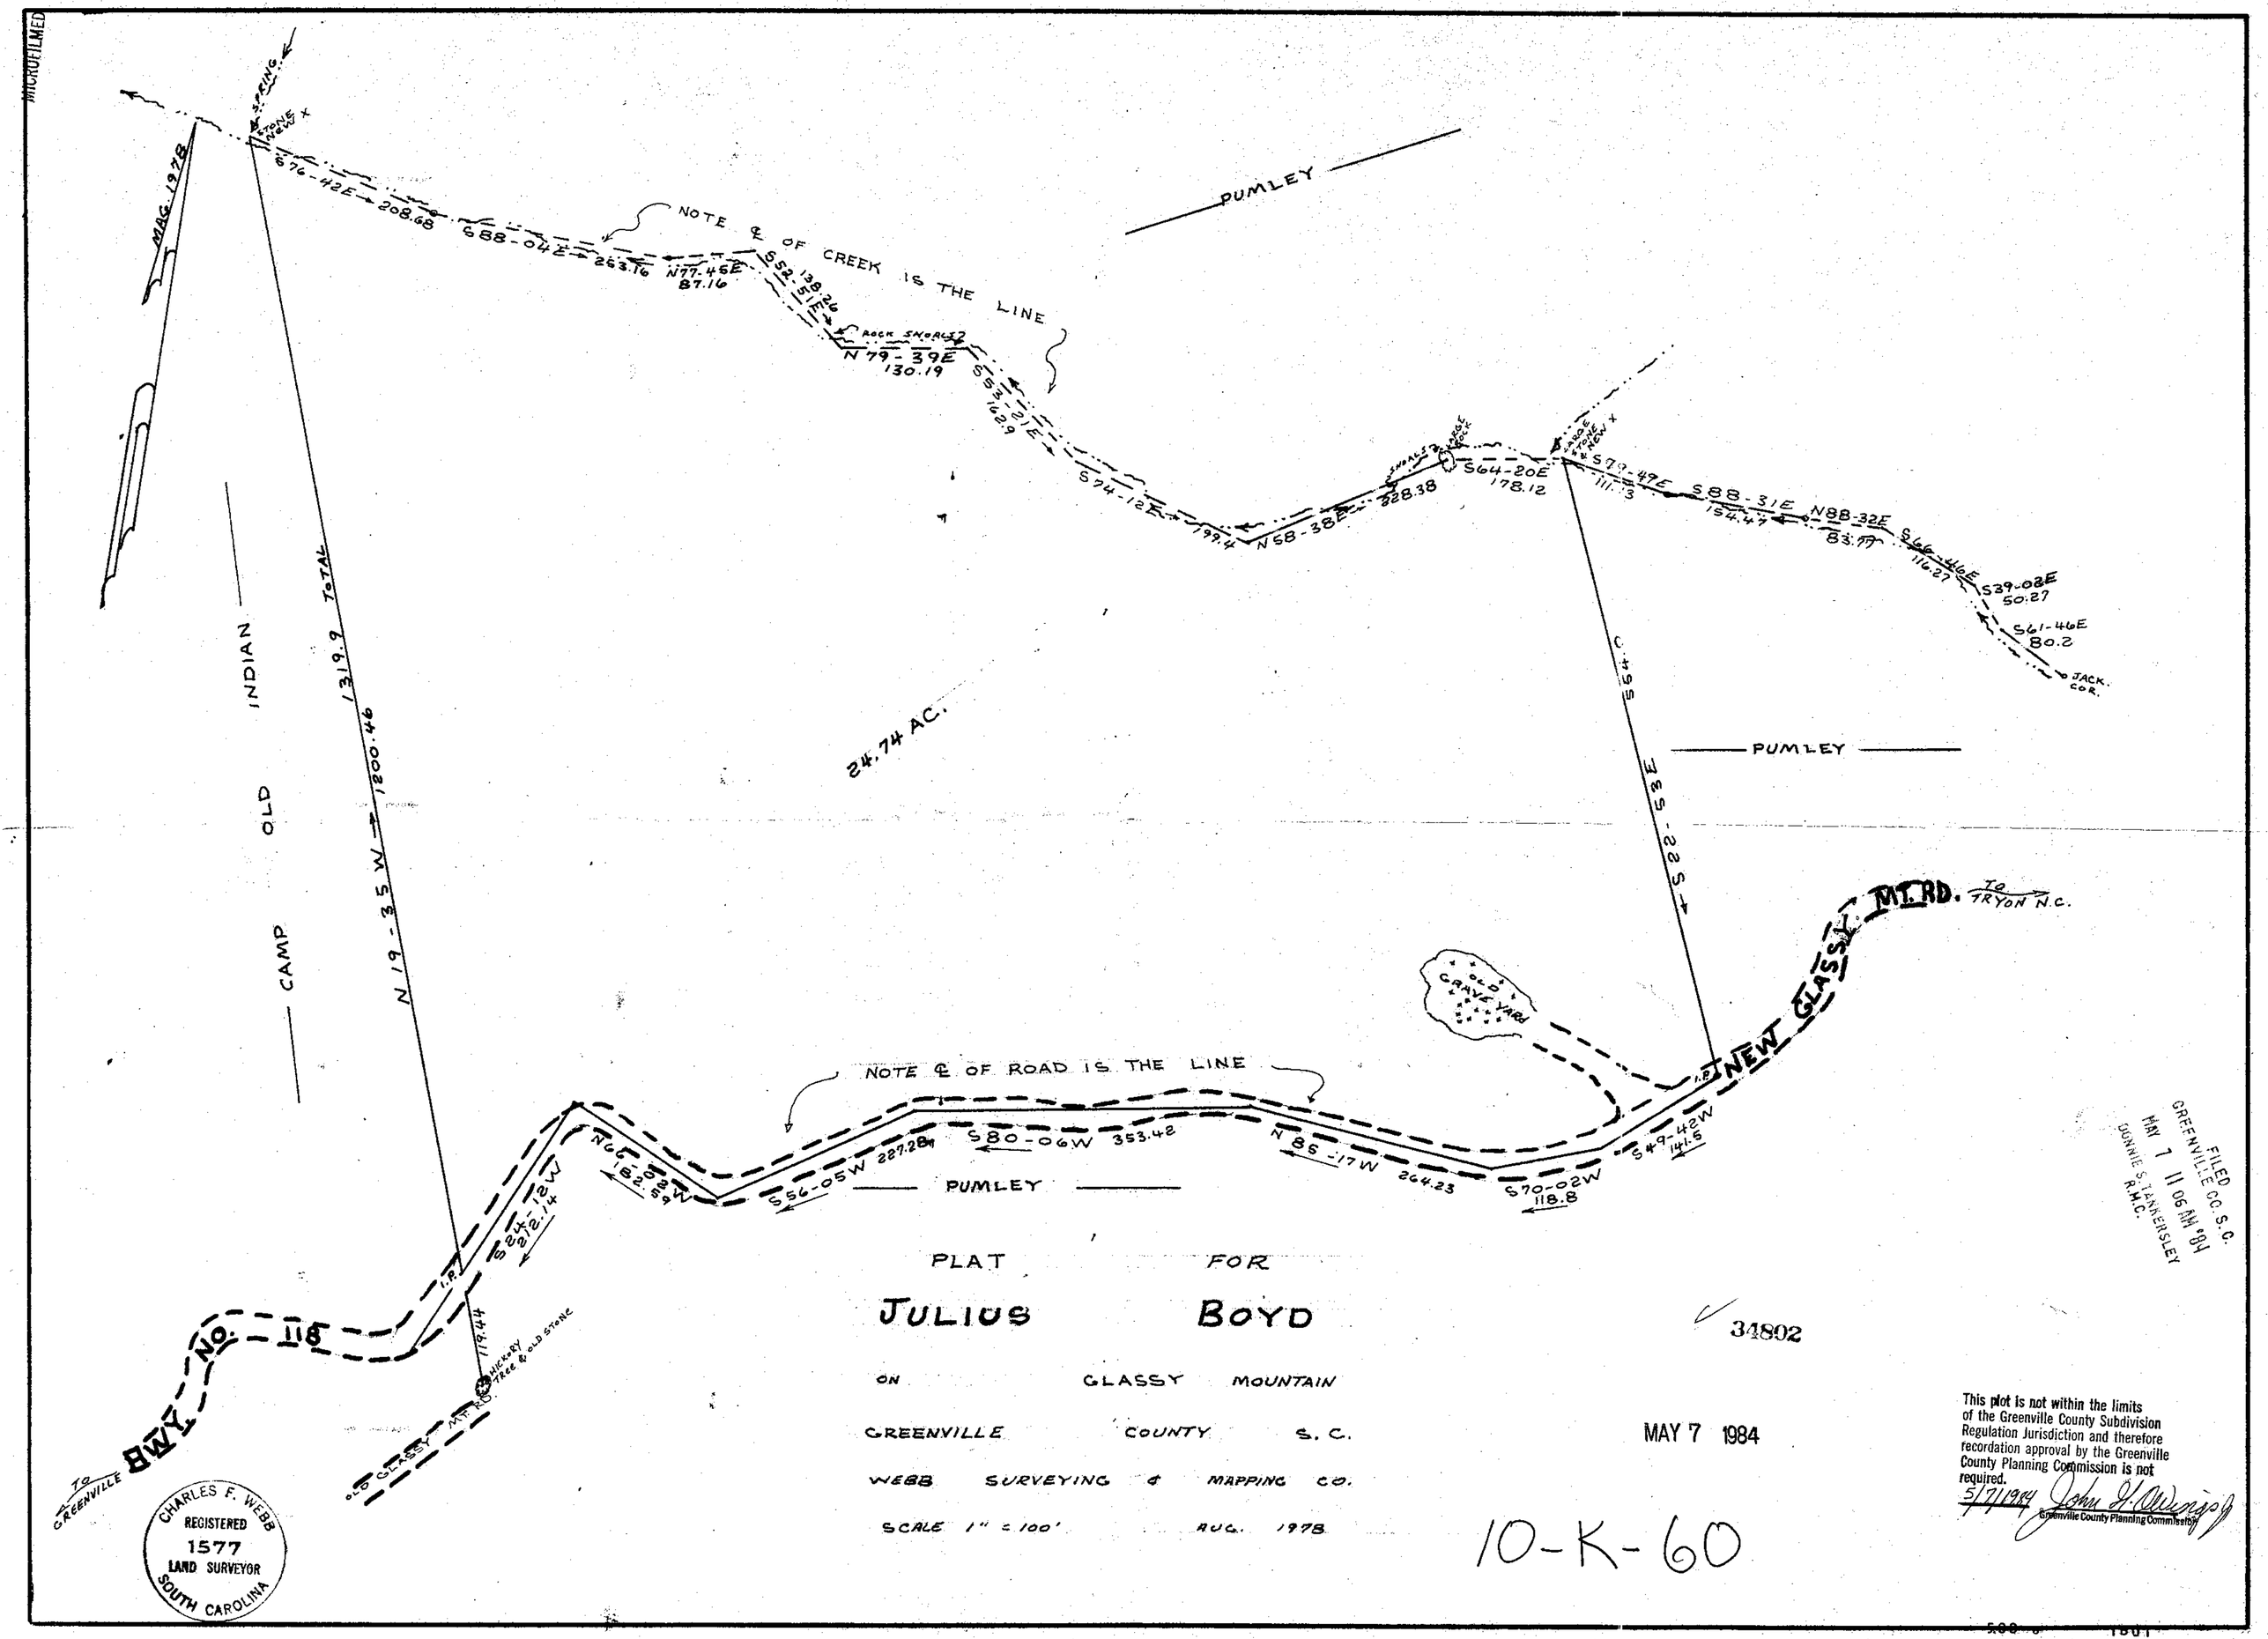
MICROFILMED
MAG. 1978
SPRING
STONE NEW X
S76-42E 208.68
S88-04E 253.16
N77-45E 87.16
S52-51E 138.26
ROCK SHOALS
N79-39E 130.19
S53-21E 162.9
S74-12E 199.4
N58-38E 228.38
SHOALS
LARGE ROCK
S64-20E 178.12
LARGE STONE NEW X
S79-49E 111.13
S88-31E 154.47
N88-32E 83.77
S66-46E 116.27
S39-02E 50.27
S61-46E 80.2
JACK. COR.
NOTE ℄ OF CREEK IS THE LINE
PUMLEY
INDIAN
OLD
CAMP
TOTAL 1319.9
N19-35W 1200.46
24.74 AC.
S54-0
S22-53E
PUMLEY
OLD GRAVE YARD
NEW GLASSY MT. RD.
TO TRYON N.C.
NOTE ℄ OF ROAD IS THE LINE
N66-02W 182.59
S56-05W 227.28
S80-06W 353.42
N85-17W 264.23
S70-02W 118.8
S49-42W 141.5
PUMLEY
S24-12W 212.14
I.P.
119.44
HICKORY TREE & OLD STONE
OLD GLASSY MT. RD.
HWY. NO. 118
TO GREENVILLE
PLAT FOR
JULIUS BOYD
ON GLASSY MOUNTAIN
GREENVILLE COUNTY S.C.
WEBB SURVEYING & MAPPING CO.
SCALE 1" = 100' AUG. 1978
34802
MAY 7 1984
10-K-60
CHARLES F. WEBB
REGISTERED
1577
LAND SURVEYOR
SOUTH CAROLINA
FILED
GREENVILLE CO. S.C.
MAY 7 11 06 AM '84
DONNIE S. TANKERSLEY
R.M.C.
This plot is not within the limits of the Greenville County Subdivision Regulation Jurisdiction and therefore recordation approval by the Greenville County Planning Commission is not required.
5/7/1984
John H. Owings Jr.
Greenville County Planning Commission