MICROFILMED

FILED
GREENVILLE CO. S. C.
MAY 4 10 29 AM '84
DONNIE S. TANKERSLEY
R.M.C.

MAY 4 1984

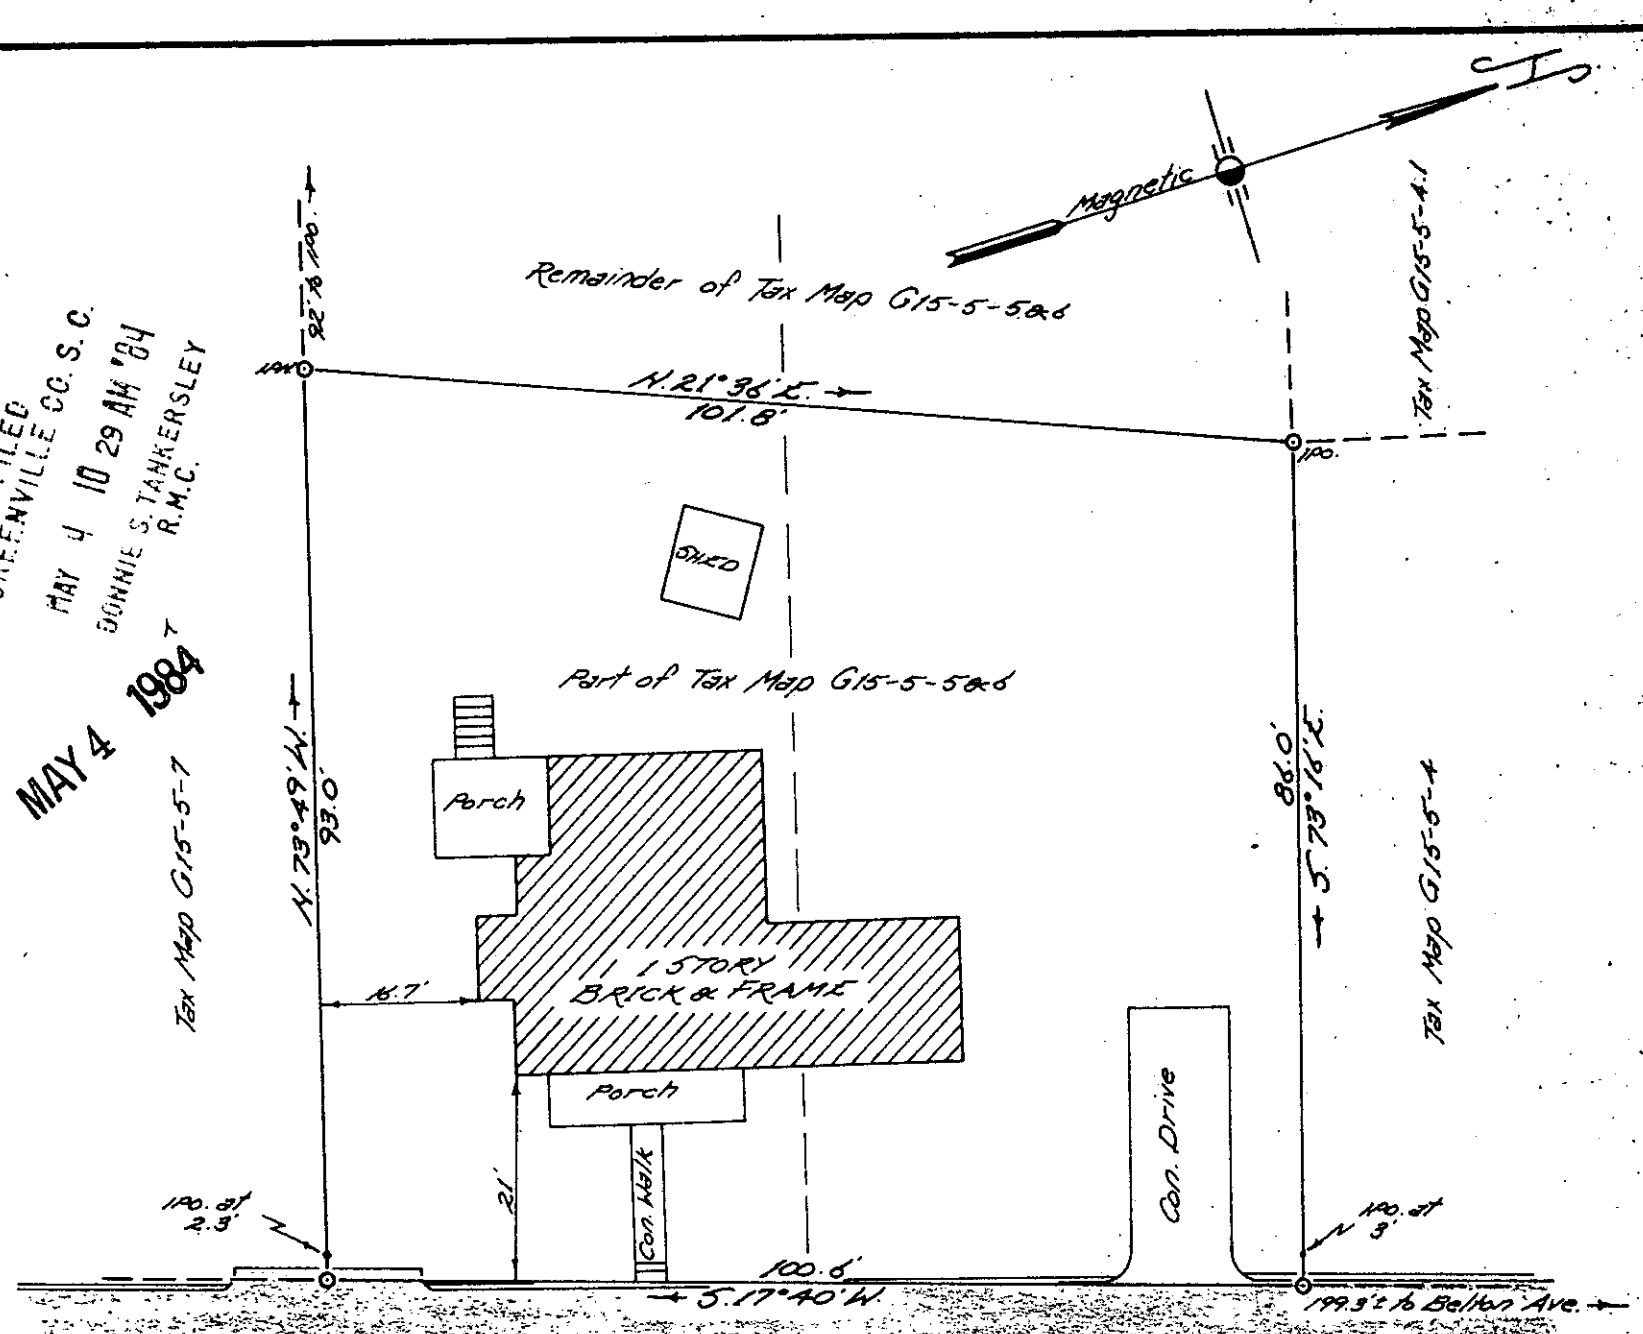

LANFORD STREET

PROPERTY OF

JIMMY B. & JULIE R. COOK

Located in Greer

GREENVILLE COUNTY, SOUTH CAROLINA

SCALE: 1"=20 FEET APRIL 6, 1984

20 10 0 20 40 80

10-N-57

34694

I hereby certify that the above survey is correct

JOHN A. SIMMONS
REGISTERED
L.L.S.
S. CAROLINA

Reg. Surveyor #2212

Tri-State Surveyors
109 Few Street
Greer, S. C. 29651

STATE 2 MY 4 84 720 5.00CI