MICROFILMED

FILED
GREENVILLE CO. S.C.
JUL 11 4 21 PM '84
DONNIE S. TANKERSLEY
R.M.C.

JUL 11 1984

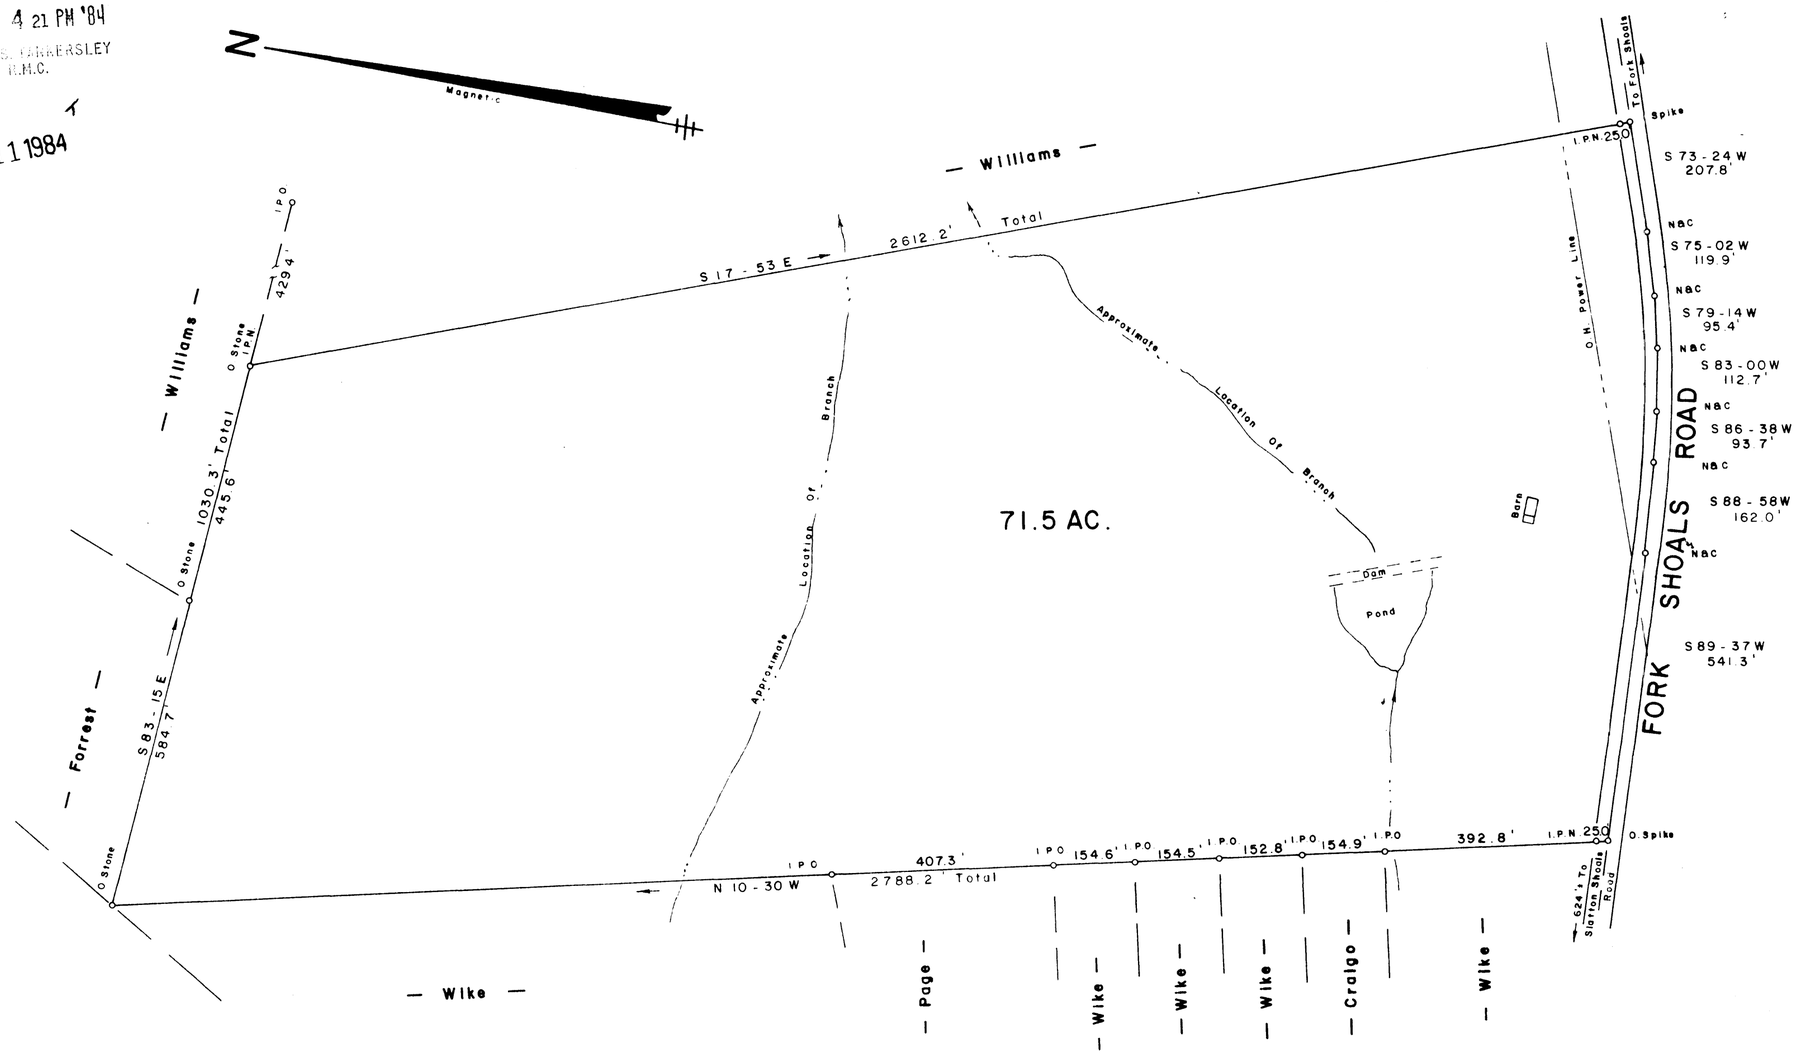

SURVEY FOR

JUDITH EHLIES

NEAR FORK SHOALS GREENVILLE COUNTY
SOUTH CAROLINA
JUNE 28, 1984

1216

10-T-9

JEFFERY M. PLUMBLEE, INC.
LAND SURVEYING

P.O. BOX 788
TRAVELERS REST, S.C. 29690 (803) 834-4426

I Hereby Certify That The Ratio Of Precision Of The Field Survey Is 1 / 15000 As Shown Hereon And The Area Was Determined By Computer.

Jeffery M. Plumblee
P.L.S. # 7881

SOUTH CAROLINA REGISTERED JEFFERY M. PLUMBLEE 7881 LAND SURVEYOR

200 0 200 400
Scale 1" = 200

587.1-1-7