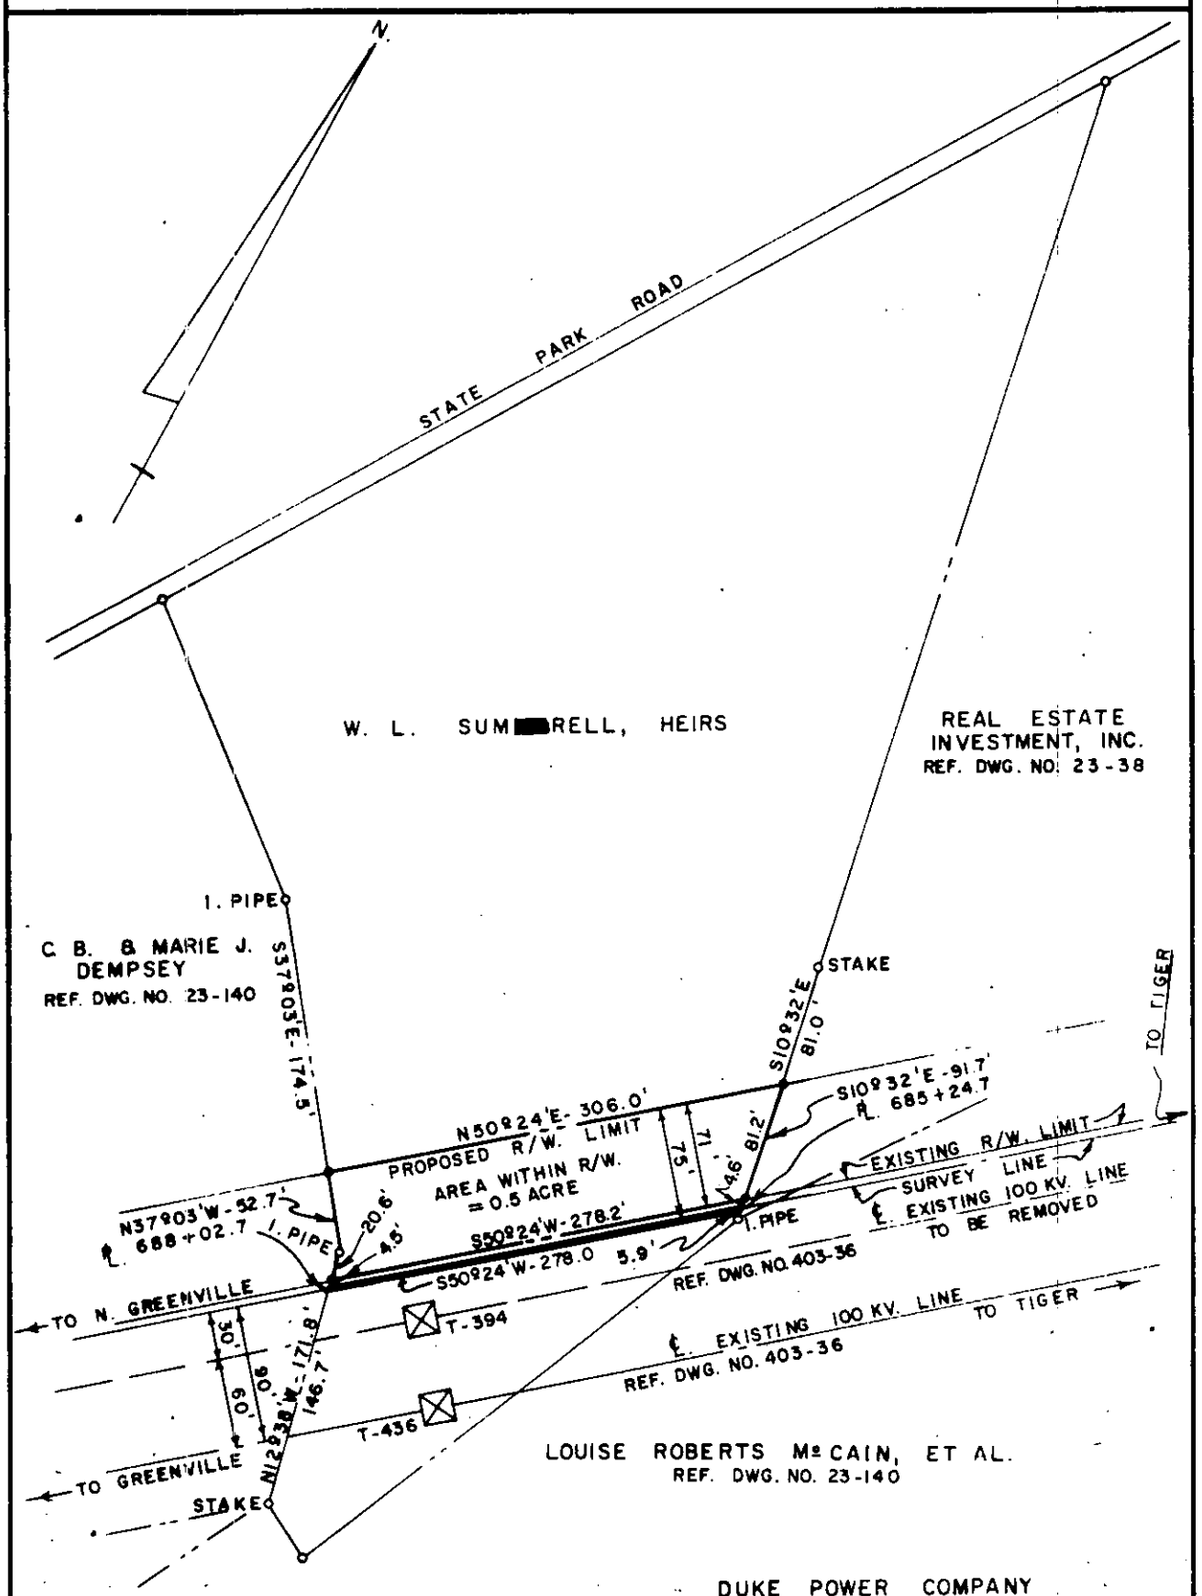

DUKE POWER COMPANY
TIGER-NORTH GREENVILLE
TRANSMISSION LINE
CROSSING PROPERTY OF
W. L. SUM[redacted]RELL, HEIRS
CHICK SPRINGS TOWNSHIP
GREENVILLE COUNTY, S. C.

SCALE: 1" = 100' FEBRUARY 6, 1964
BOOK NO. 659 FILE NO. 25-140-A

Recorded February 26, 1964 At 2:46 P.M.
24253