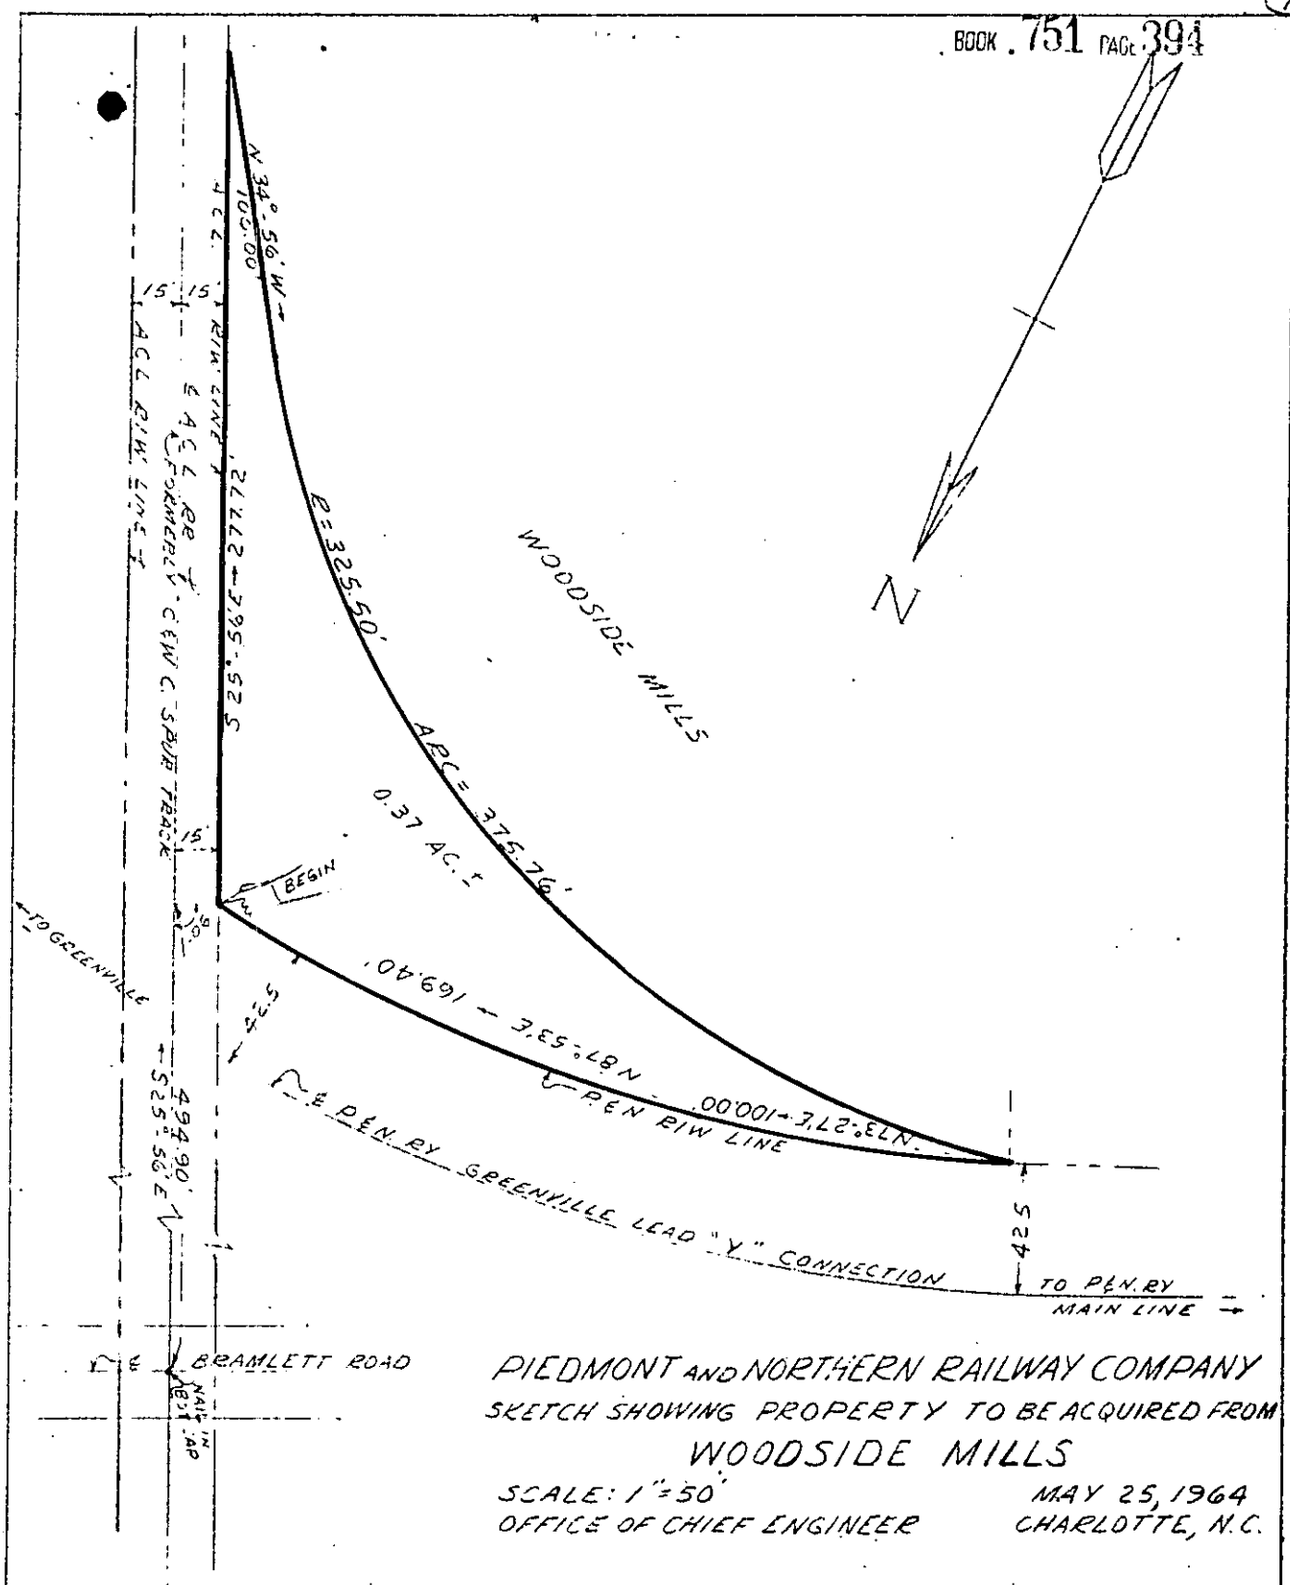

PIEDMONT AND NORTHERN RAILWAY COMPANY
SKETCH SHOWING PROPERTY TO BE ACQUIRED FROM
WOODSIDE MILLS

SCALE: 1" = 50'
OFFICE OF CHIEF ENGINEER

MAY 25, 1964
CHARLOTTE, N.C.

Recorded June 22, 1964 At 10:43 A.M. # 36128

DRWG. F-1606