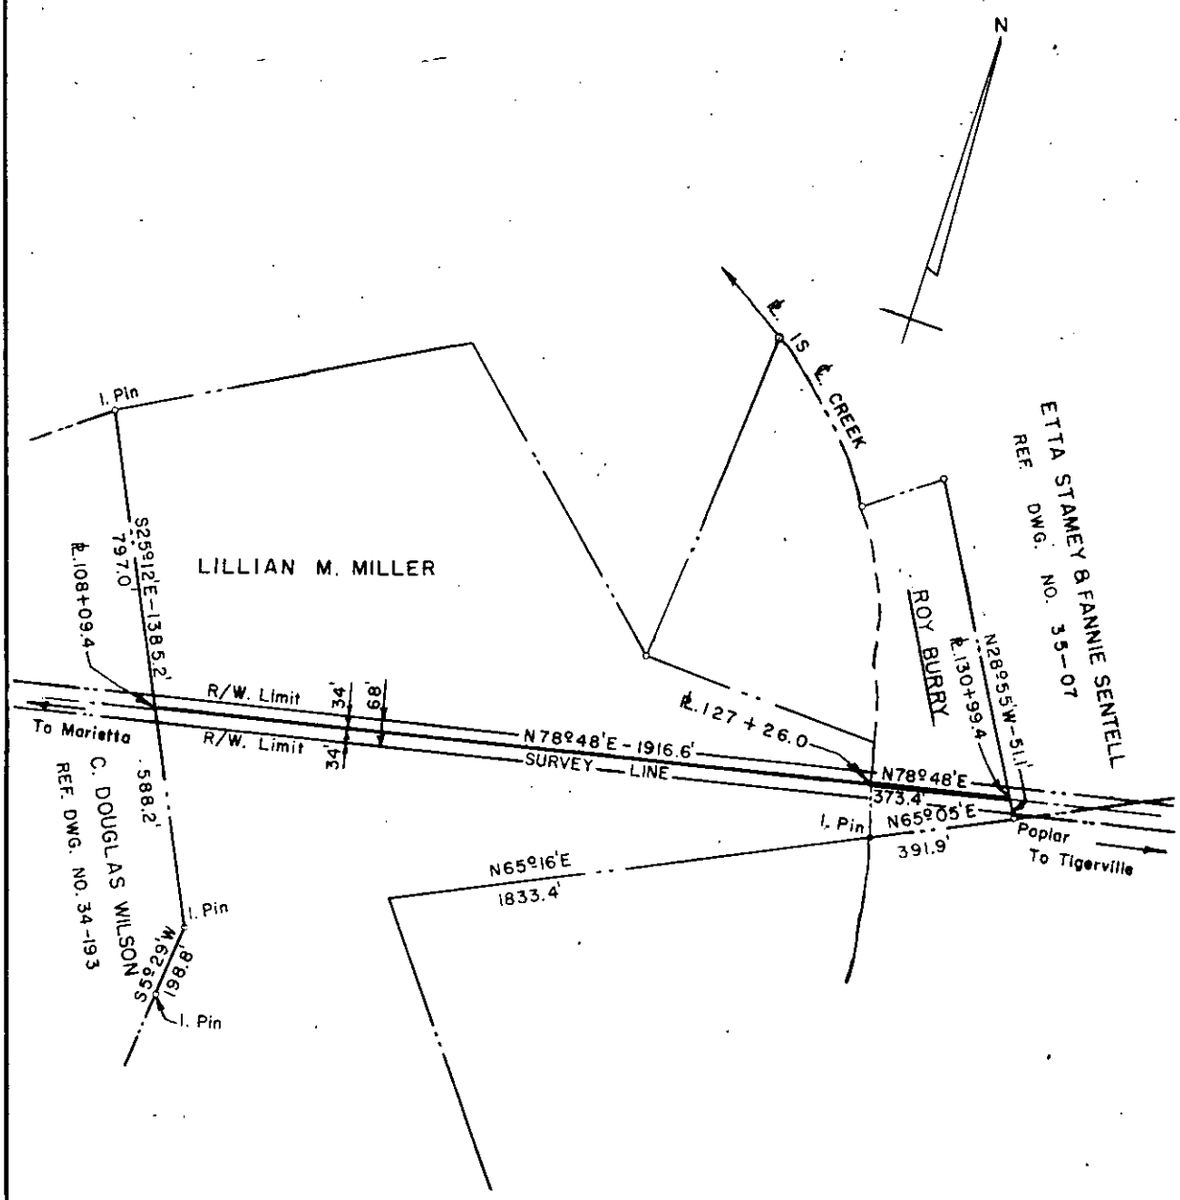

DUKE POWER COMPANY
MARIETTA-TIGERVILLE
TRANSMISSION LINE
CROSSING PROPERTY OF
LILLIAN M. MILLER
AND
ROY BURRY
NEAR MARIETTA, S.C.
SALUDA TOWNSHIP
GREENVILLE COUNTY

SCALE: 1" = 400' JANUARY 30, 1967
BOOK NO. 921 FILE NO. 35-22

Recorded March 9th., 1967 At 12:26 P.M. # 21574