BOOK 843 PAGE 138

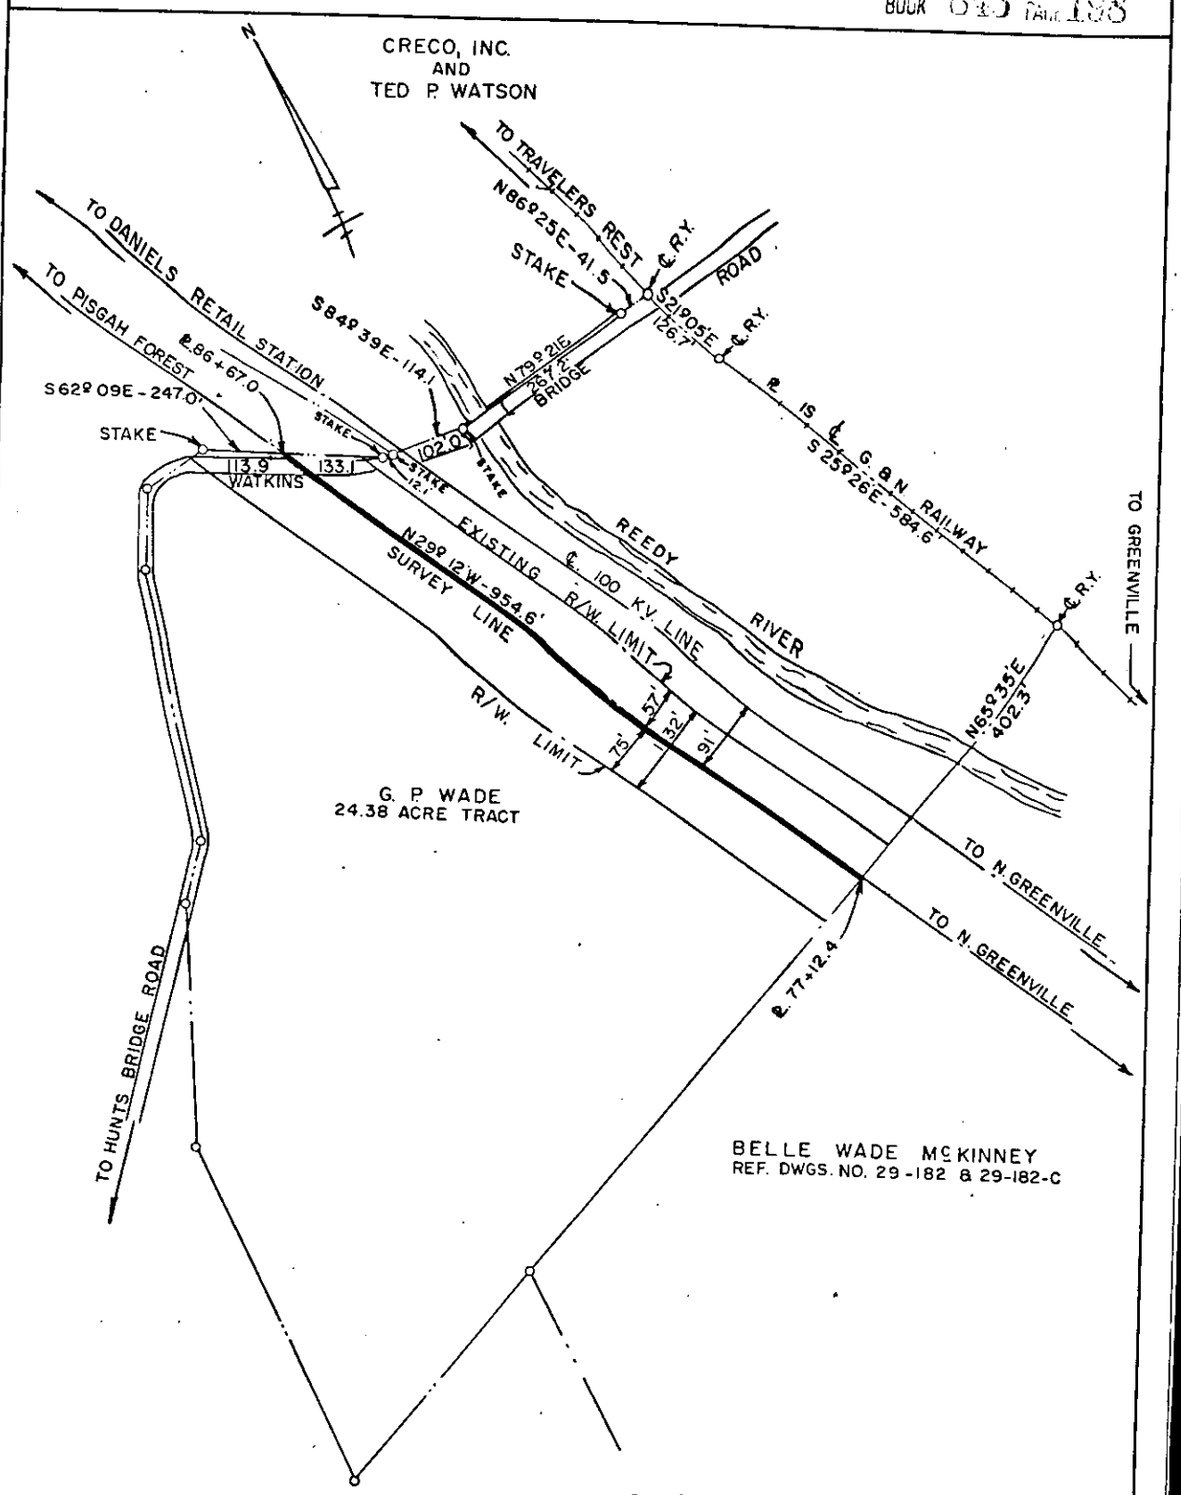

DUKE POWER COMPANY

NORTH GREENVILLE — PISGAH FOREST

TRANSMISSION LINE

CROSSING PROPERTY OF

G. P. WADE

PARIS MTN. TOWNSHIP

GREENVILLE COUNTY, S.C.

SCALE: 1" = 200'
BOOK NO. 1015

FEBRUARY 26, 1968
FILE NO. 29-182-C

Recorded April 30, 1968 At 2:29 P.M. # 28193