STA. 1+59.95
Δ 90°.00'

(DANHART ST.)

LOT # 116

LOT # 115

STA 2+59.98
NAIL & BOTTLE CAP

LOT # 117

NOTE:
TEMPORARILY REMOVE 18" Ø CULVERT & 1½" Ø GAS LINE & GAS TANK TO INSTALL DRAIN LINE. REPLACE CULVERT, GAS LINE, & GAS TANK AFTER BACKFILLING DITCH.

STA 3+26.15
Δ = 68°

TANGENT LINE

75' L.F. BOTTLE
GAS STA 4+23

WOVEN WIRE FENCE

30" R.C.P.
APPROX. 140'
UNDERGROUND PIPE

½ Ø COPPER
GAS LINE TO
TRAILER

10' WIDE PIPE
MAINTENANCE
EASEMENT

LOT # 118

HOUSE TRAILER

START 60' R
END @ STA. 4+86

STA 5+64
END 60' R

STA 5+97
INV 913.65

STA 6+03
HUB @ END OF SURVEY

EXISTING DITCH

18" Ø IP

NOTE:
TREES TO BE PROTECTED DURING CONSTRUCTION.
VARIATION OF PIPE LOCATION PERMITTED TO REDUCE TREE REMOVAL.

STA 3+49.95
END OF CONC PAVEMENT
INV. 913.60

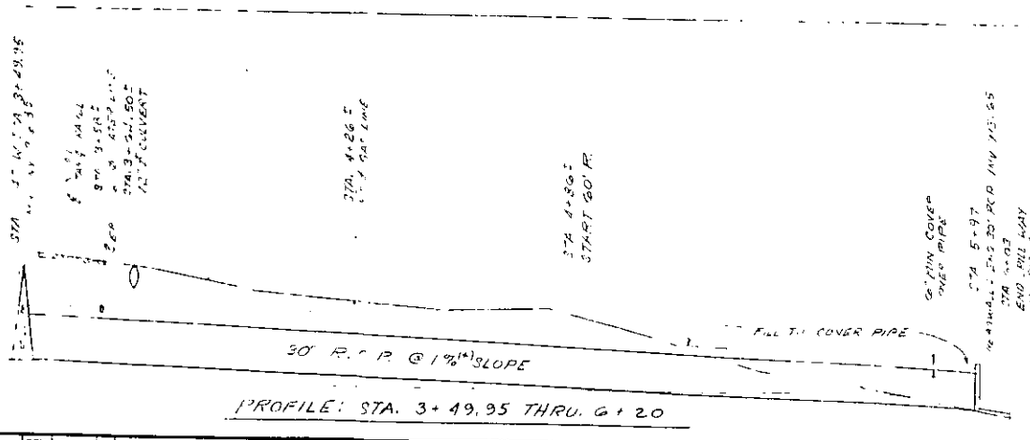

PROFILE: STA. 3+49.95 THRU. 6+20

REV.	DATE	BY	NUMBER TIMES USED	DESCRIPTION

REV.	DATE	BY	NUMBER TIMES USED	DESCRIPTION
0	5/6/70	WK	–	RELEASED FOR COUNTY PERMIT
1	5/7/70	WK	6	REVISED M.H. & PIPE INVERTS. ADDED NOTE. REVISED PROFILE

REFERENCE DRAWINGS
SEE GREATER GVL TAX MAP #WG-6.1 FOR LOT #'S
SEE DWG. 7547-2 FOR MANHOLE & HEADWALL DETAIL (LATER)

SEAL
JOHN H. BRINGHURST, JR. REGISTERED PROFESSIONAL ENGINEER NO. 7051 SOUTH CAROLINA

A11

CONTINUED ON NEXT PAGE