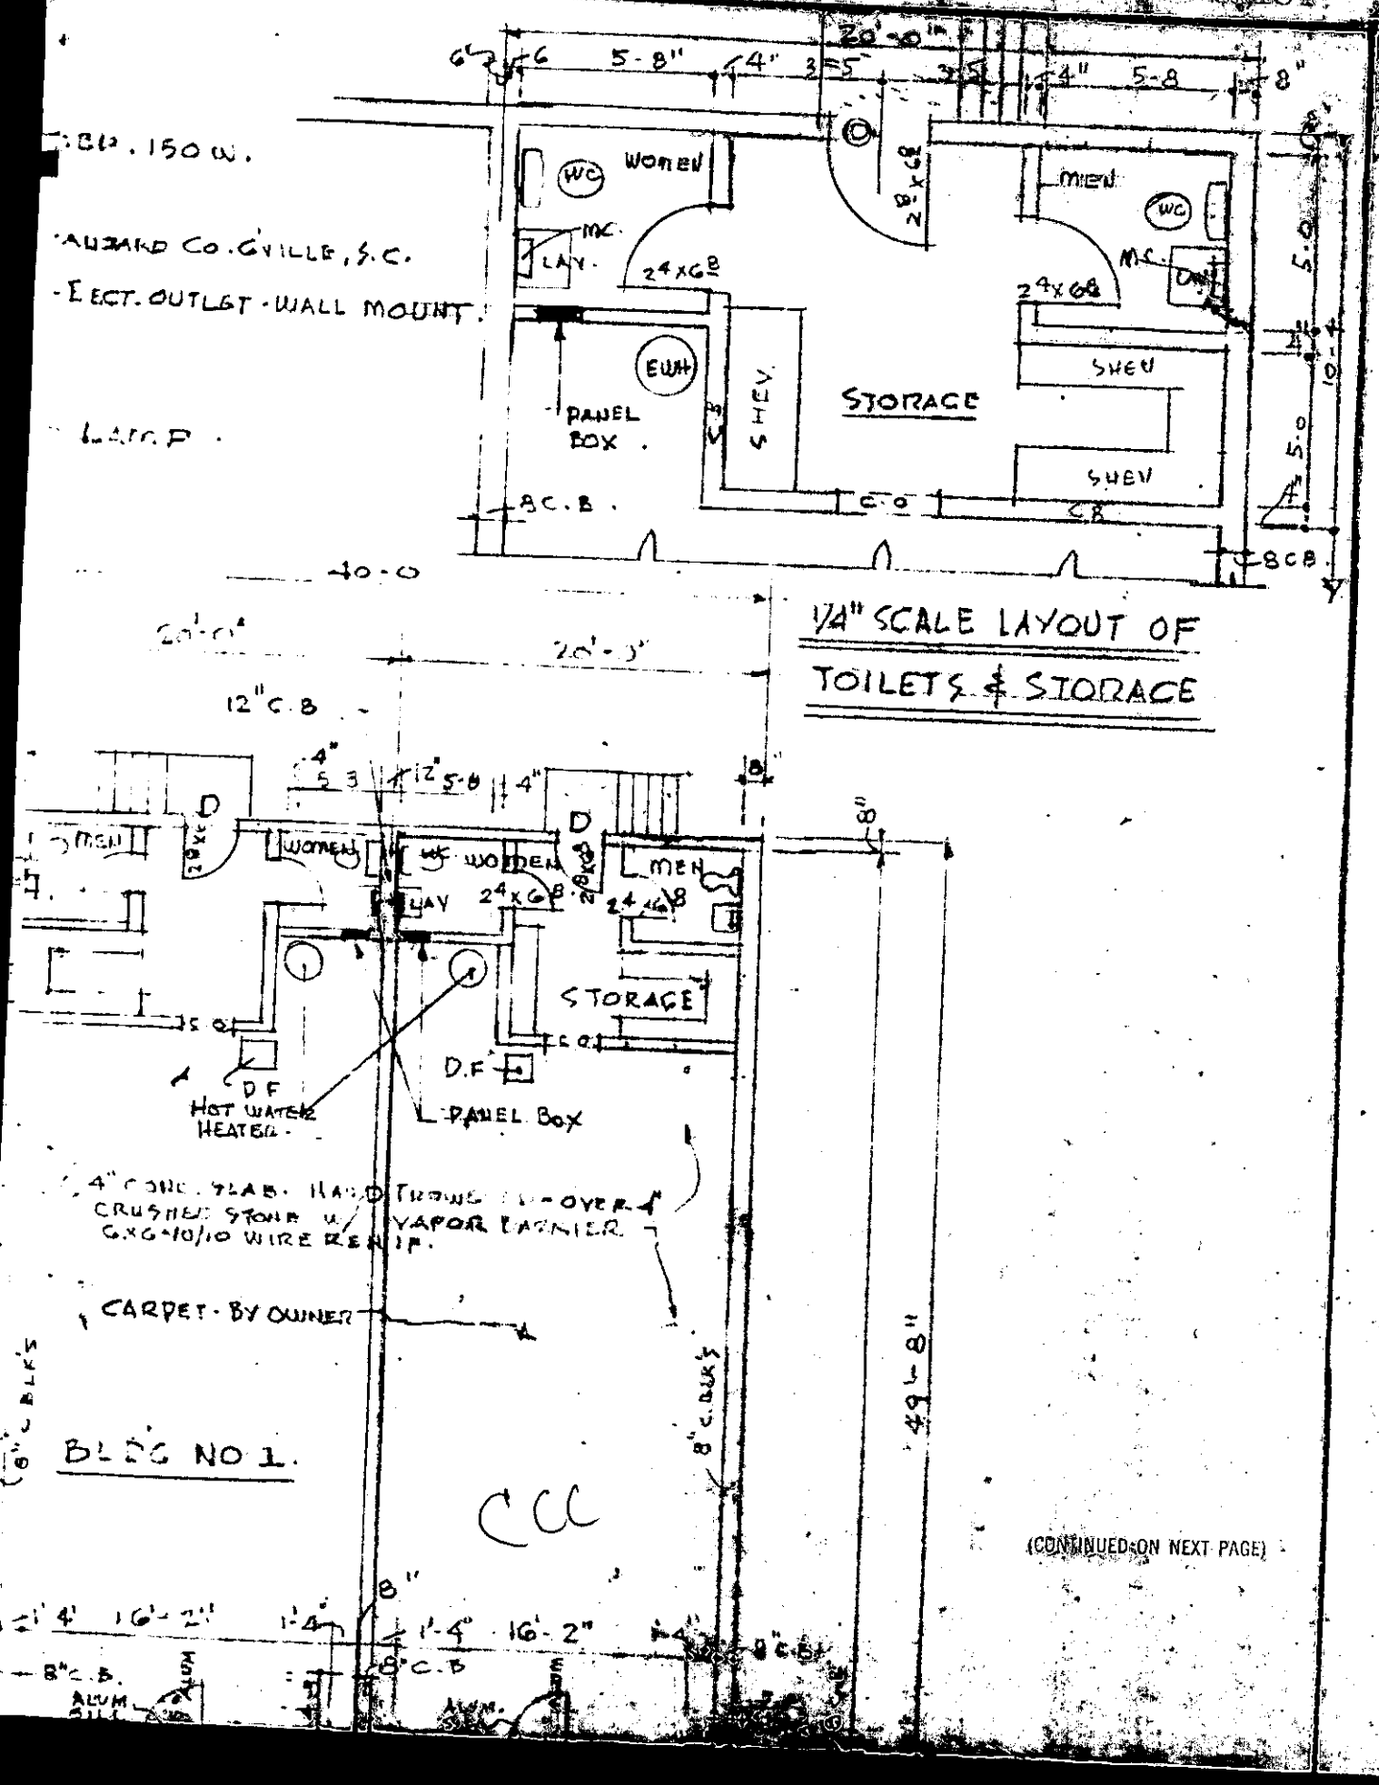

1/4" SCALE LAYOUT OF TOILETS & STORAGE

(CONTINUED ON NEXT PAGE)