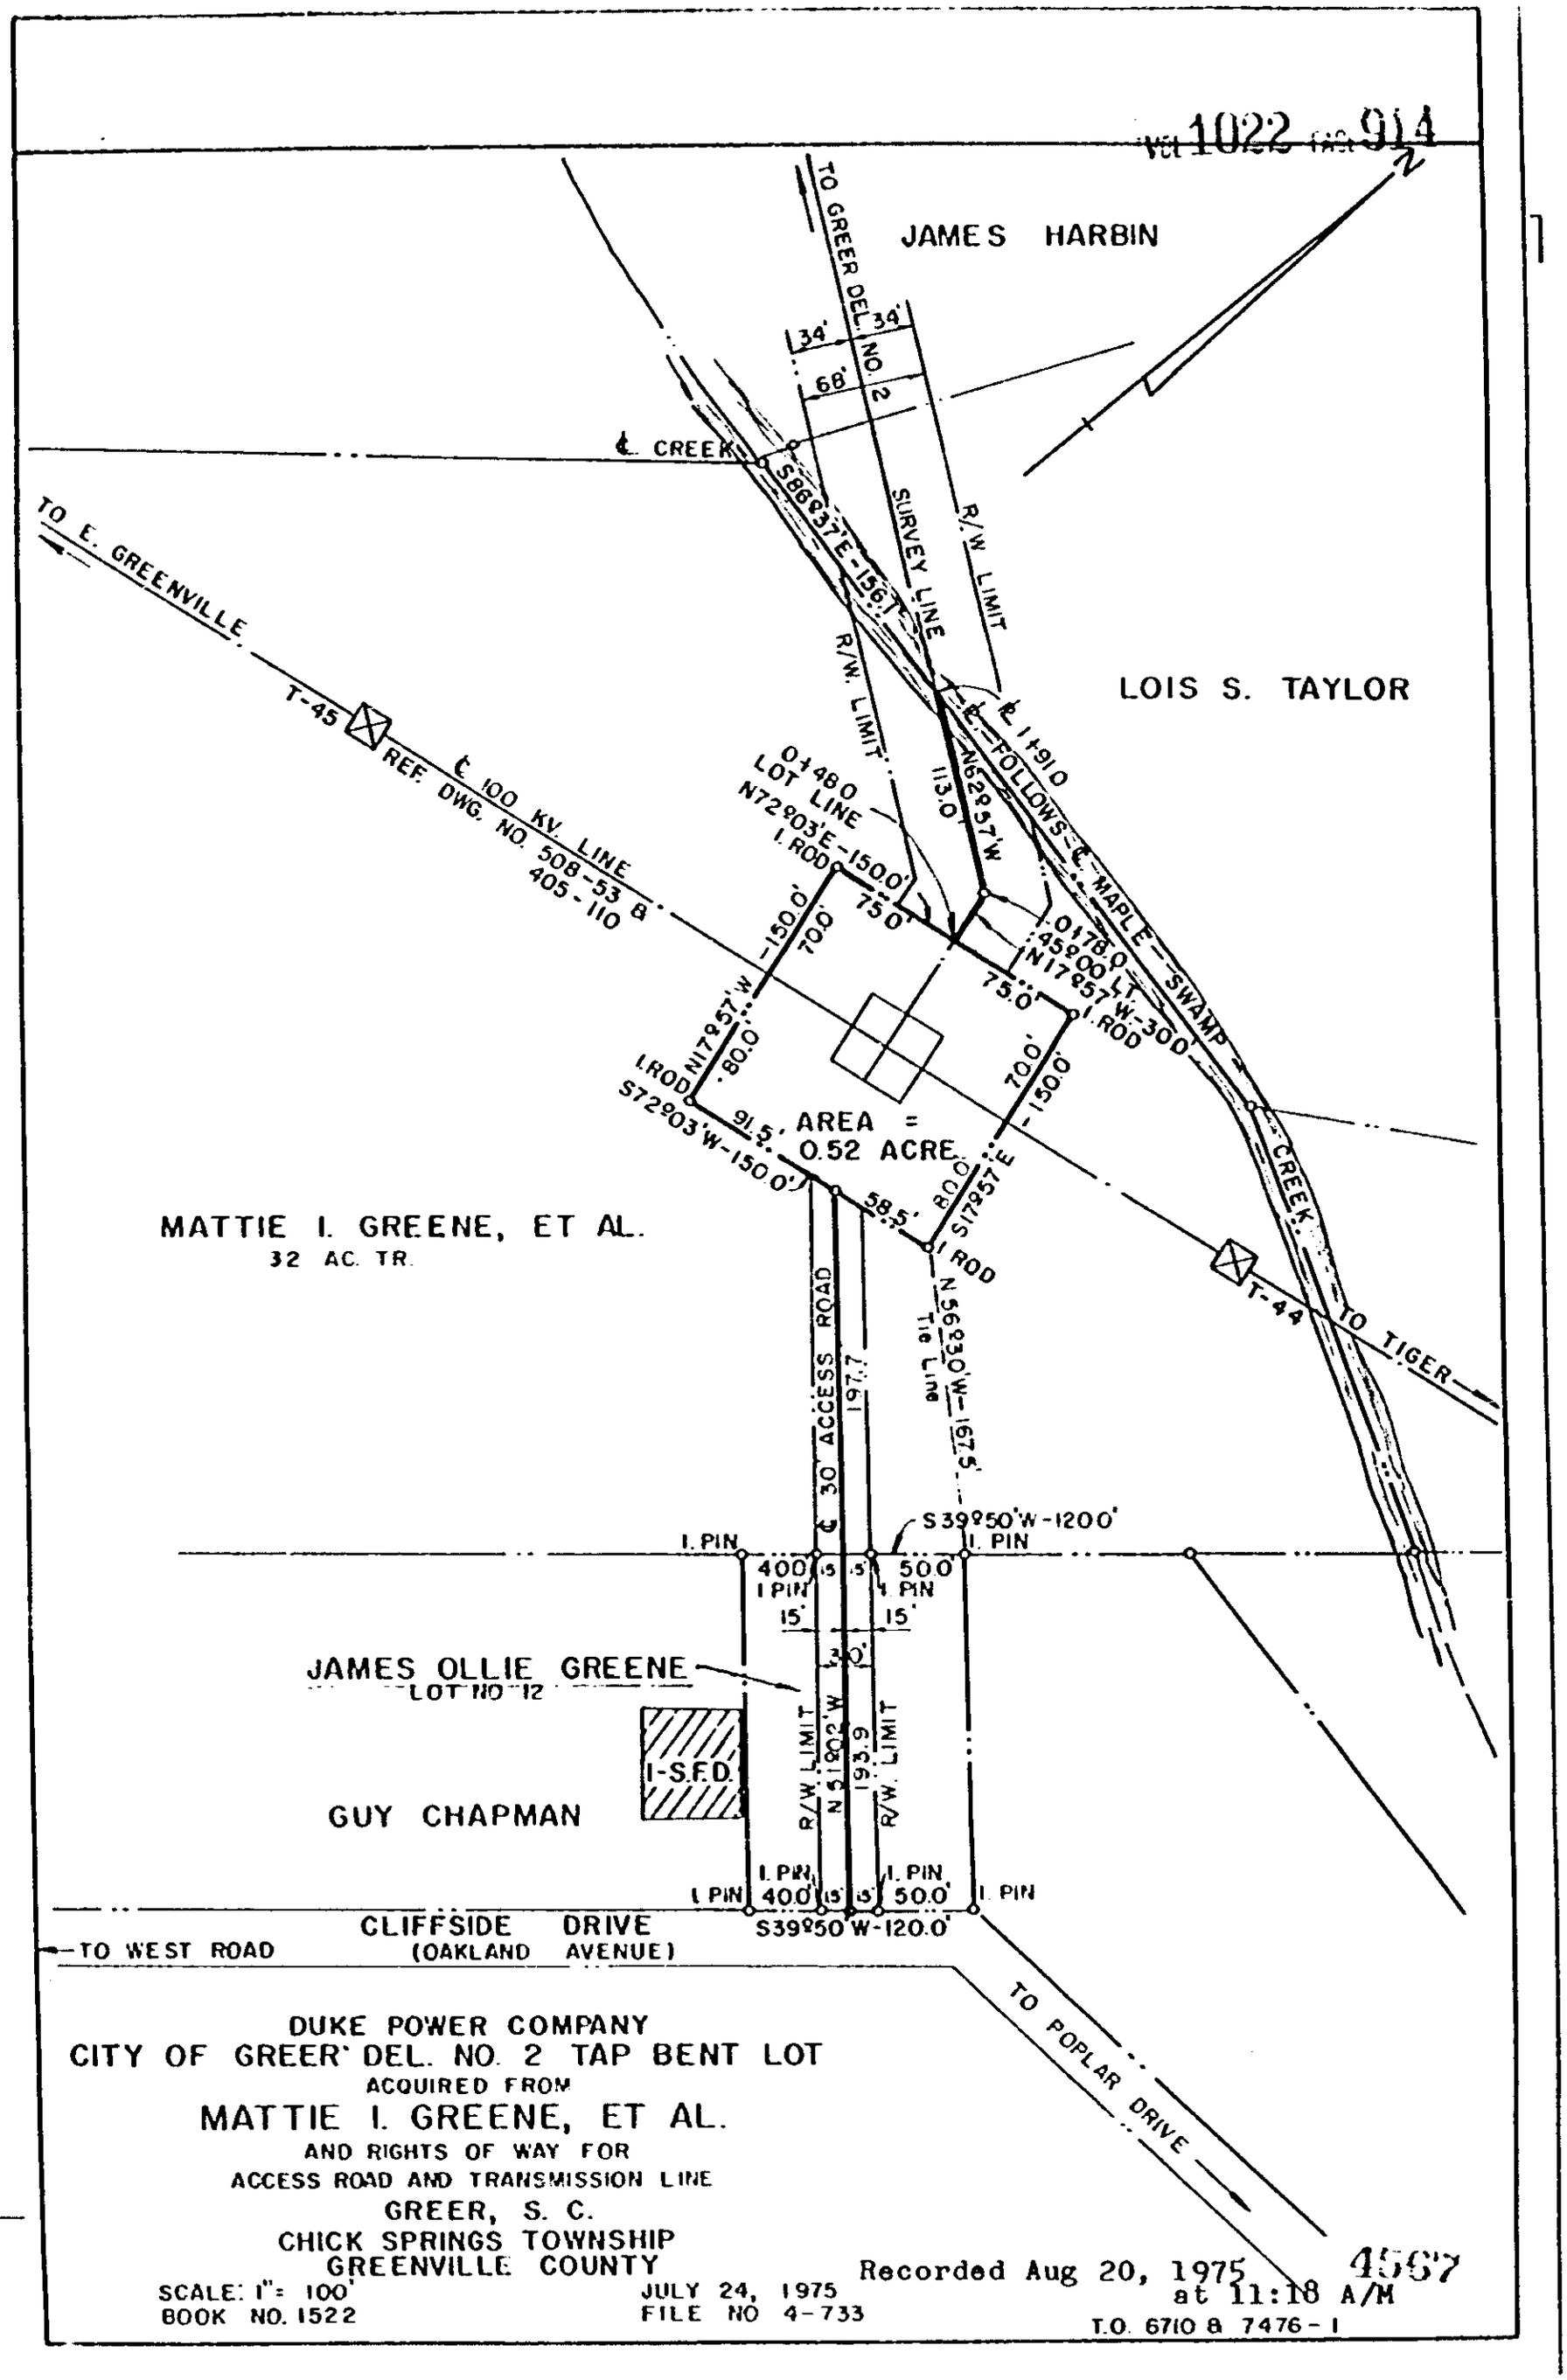

DUKE POWER COMPANY
CITY OF GREER DEL. NO. 2 TAP BENT LOT
ACQUIRED FROM
MATTIE I. GREENE, ET AL.
AND RIGHTS OF WAY FOR
ACCESS ROAD AND TRANSMISSION LINE
GREER, S. C.
CHICK SPRINGS TOWNSHIP
GREENVILLE COUNTY

SCALE: 1" = 100'
BOOK NO. 1522

JULY 24, 1975
FILE NO 4-733

Recorded Aug 20, 1975 at 11:18 A/M
4567

T.O. 6710 & 7476-1

4328 RV-2