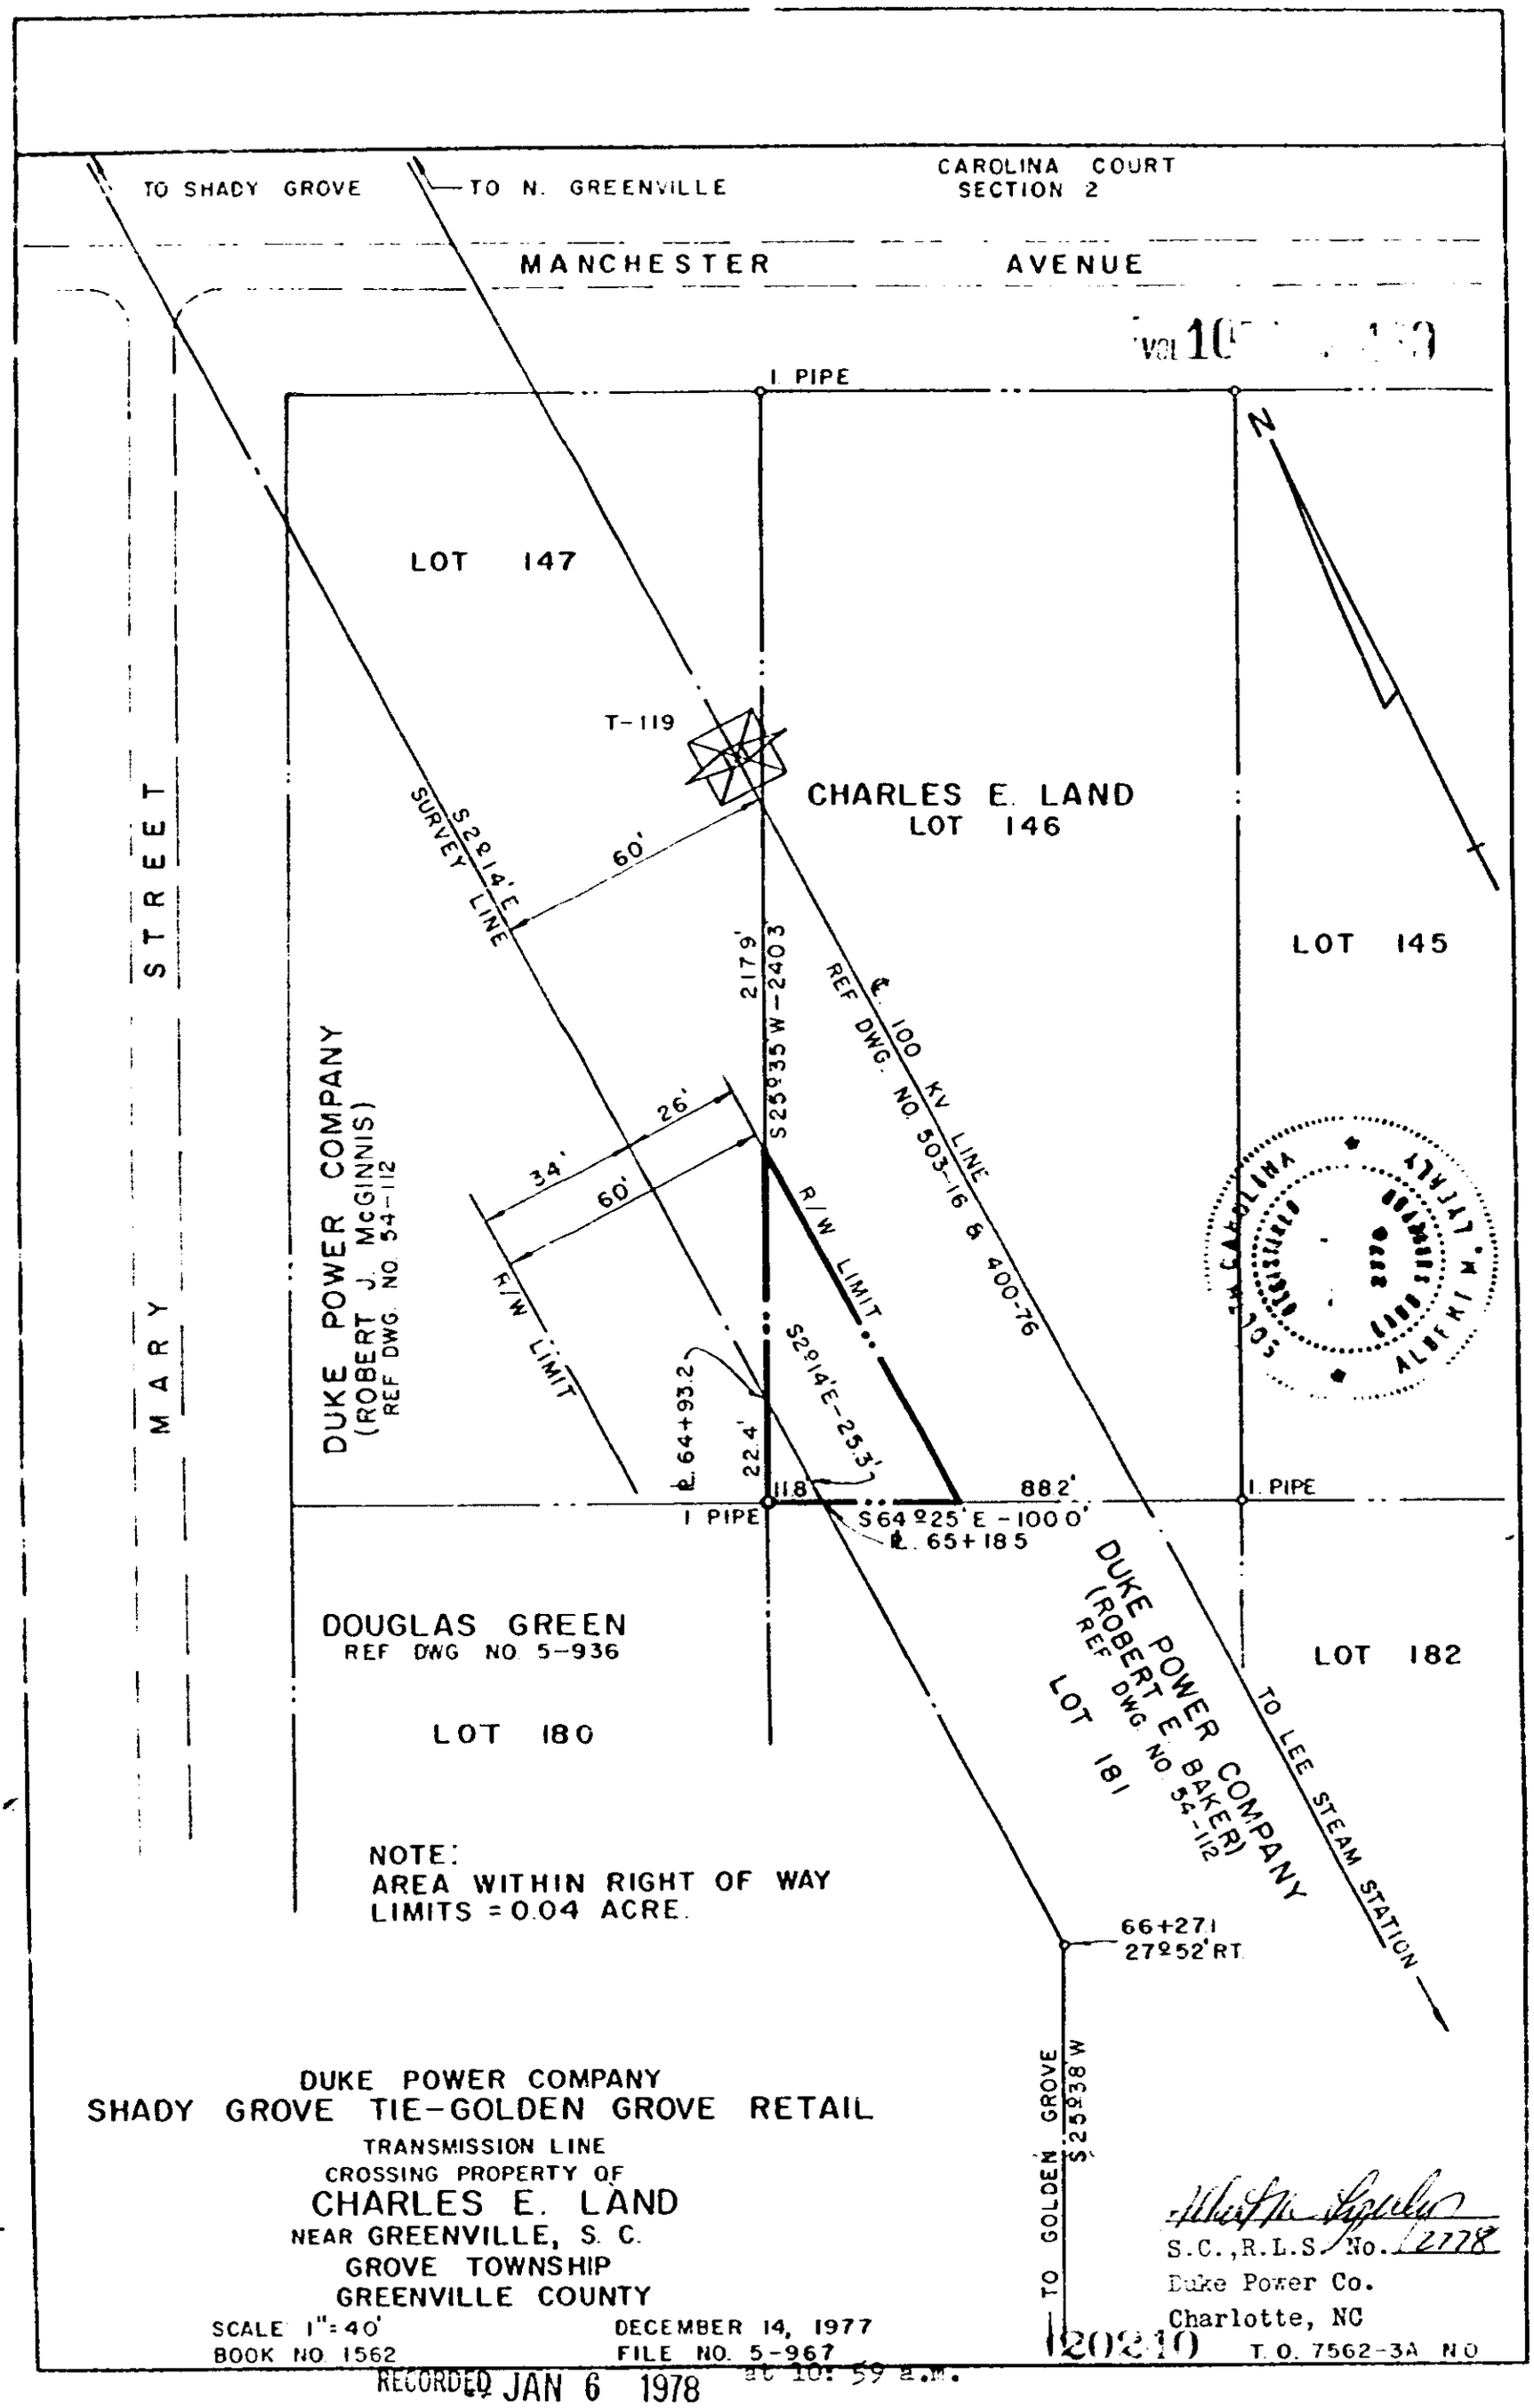
TO SHADY GROVE
TO N. GREENVILLE
CAROLINA COURT
SECTION 2
MANCHESTER AVENUE
I PIPE
LOT 147
T-119
CHARLES E. LAND
LOT 146
S2°14'E
SURVEY LINE
60'
2179'
S25°35'W-2403'
℄ 100 KV LINE
REF DWG. NO. 503-16 & 400-76
LOT 145
26'
34'
60'
R/W LIMIT
R/W LIMIT
DUKE POWER COMPANY
(ROBERT J. McGINNIS)
REF DWG. NO. 54-112
S2°14'E-253'
℄ 64+93.2
22.4'
11.8'
88.2'
I PIPE
I. PIPE
S64°25'E-100.0'
℄ 65+18.5
MARY STREET
DOUGLAS GREEN
REF DWG NO. 5-936
LOT 180
DUKE POWER COMPANY
(ROBERT E. BAKER)
REF DWG. NO. 54-112
LOT 181
LOT 182
TO LEE STEAM STATION
NOTE:
AREA WITHIN RIGHT OF WAY
LIMITS = 0.04 ACRE.
66+27.1
27°52' RT.
TO GOLDEN GROVE
S25°38'W
SOUTH CAROLINA
REGISTERED
LAND SURVEYOR
ALBERT M. LEFTWICH
S.C., R.L.S. No. 12778
Duke Power Co.
Charlotte, NC
T.O. 7562-3A NO
DUKE POWER COMPANY
SHADY GROVE TIE-GOLDEN GROVE RETAIL
TRANSMISSION LINE
CROSSING PROPERTY OF
CHARLES E. LAND
NEAR GREENVILLE, S. C.
GROVE TOWNSHIP
GREENVILLE COUNTY
SCALE 1"=40'
BOOK NO 1562
DECEMBER 14, 1977
FILE NO. 5-967
RECORDED JAN 6 1978 at 10:59 a.m.

4328 RV-2