VOL 1209 PAGE 119

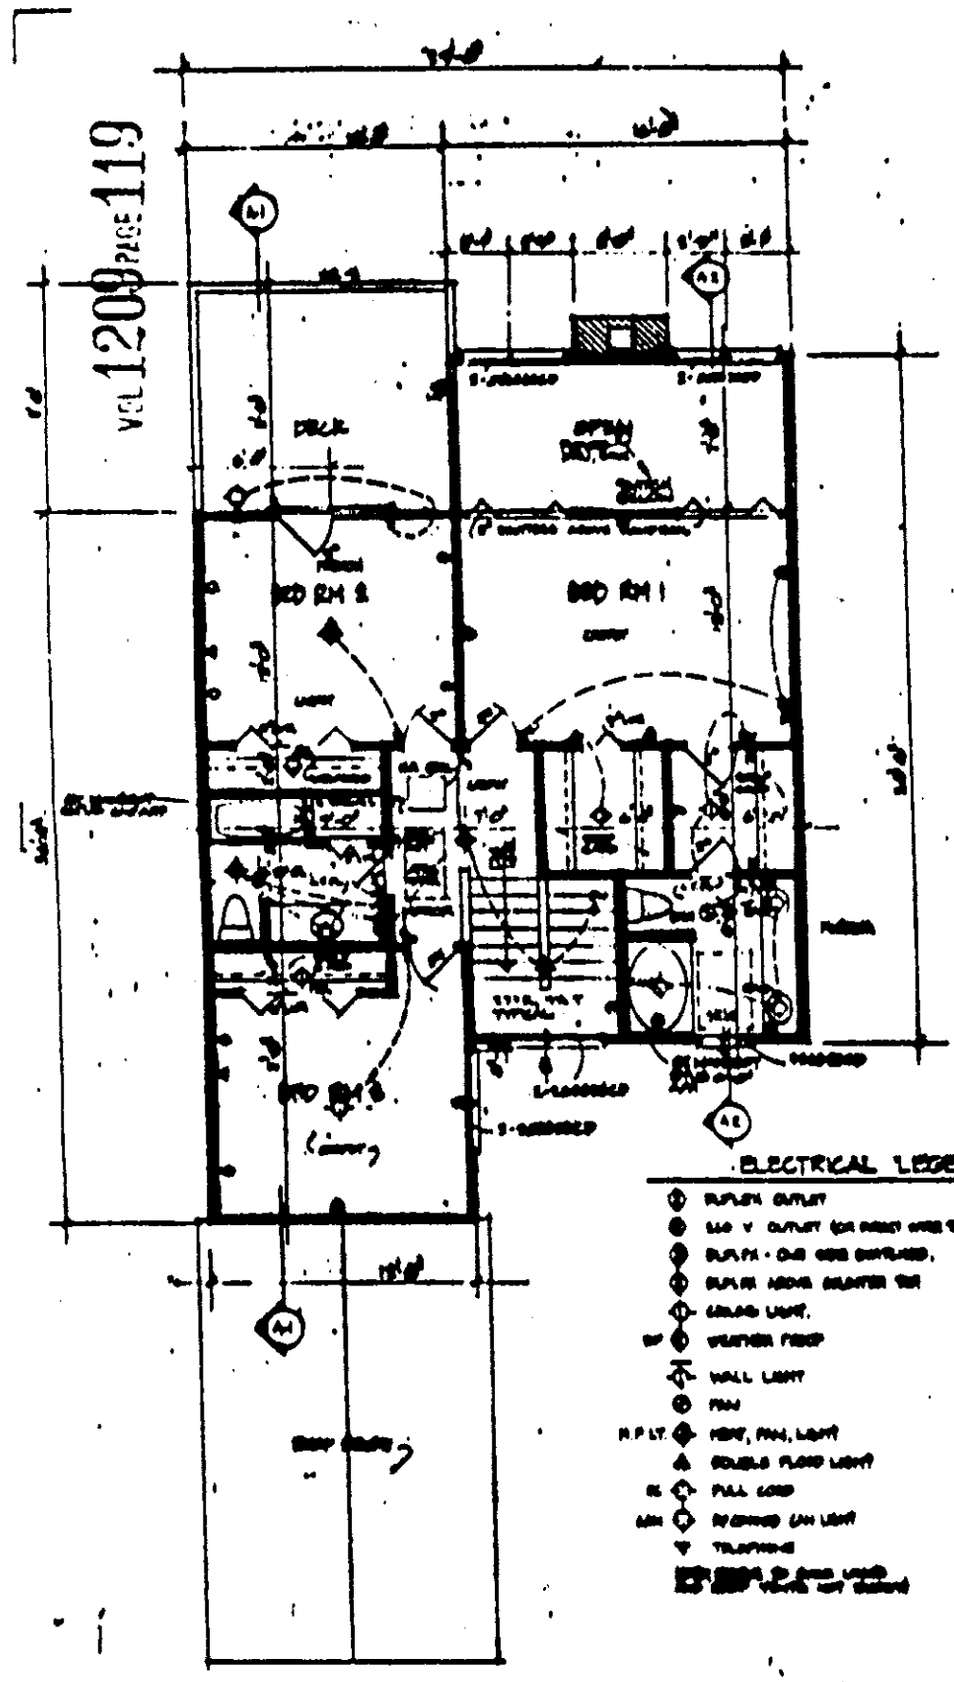

UPPER FLOOR PLAN

ELECTRICAL LEGEND

- DUPLEX OUTLET
- SWITCHED DUPLEX OUTLET
- DUPLEX - ONE HOT SWITCHED
- DUPLEX ABOVE COUNTER TOP
- CEILING LIGHT
- WP WEATHER PROOF
- WALL LIGHT
- FAN
- H.P.LT. HEAT, FAN, LIGHT
- DOUBLE FLOOD LIGHT
- FL FULL LOAD
- RECESSED CAN LIGHT
- TELEPHONE

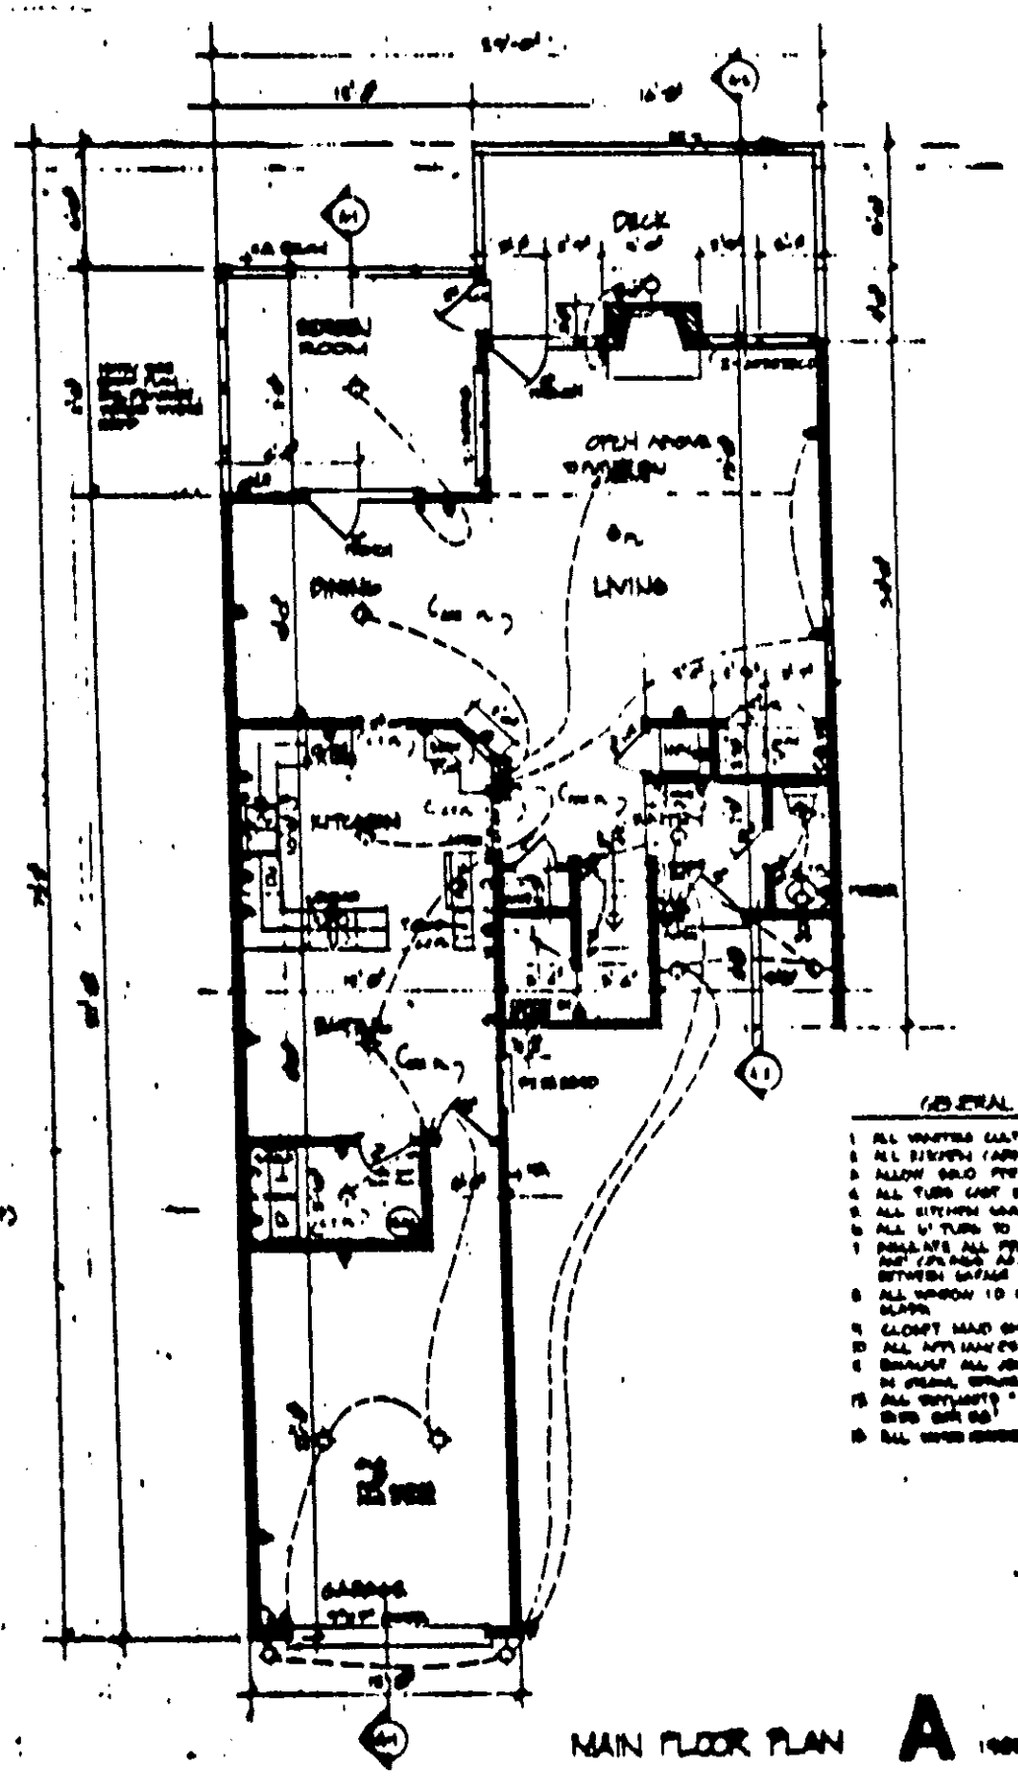

MAIN FLOOR PLAN **A**

GENERAL NOTES

1. ALL WINDOWS (NATURAL WOODS TYPE, OAK, CASHEWS)
2. ALL KITCHEN CABINETS STAINED OAK.
3. ALLOW SOLID PINE UNIT FOR WALL CONSTRUCTION
4. ALL TUBS CAST IRON
5. ALL KITCHEN SINKS STAINLESS STEEL
6. ALL U' TUBS TO BE WHIRLPOOL BATHS
7. INSULATE ALL PERIMETER WALLS AS WELL AS FLOORS AND CEILINGS ADJACENT TO OUTSIDE. ALSO INSULATE BETWEEN GARAGE AND HOUSE.
8. ALL WINDOW ID NUMBERS BY TRILLA CO., INSULATED GLASS
9. CLOSET SHELVES THROUGHOUT.
10. ALL APPLIANCES BY GENERAL ELECTRIC CO
11. BRACKET ALL JOISTS AS MAY PROVE TO BE FOUND IN ORIGINAL DRAWING
12. ALL FIXTURES "VELUX" FROM SKYLIGHTS SHOWN HOWEVER [illegible]
13. ALL WATER HEATERS [illegible]

(CONTINUED ON NEXT PAGE)