State of South Carolina, Pursuant to warrant from John Thomas Esqr. Comr. of locations Dated 16th Dec. 1784 I have admeasured and laid out unto Samuel Dunlap a tract of 65 acres of land in Ninety Six District Laurens County on a small branch of Reburns Creek Bounded N on Mary Jones's land, E & W by the said Dunlaps land, all other sides by Vacant land, and hath such Shape, form & Marks as the above Plat Represents. Survey. 20th Feby. 1789

Recorded 6 March 1789 Del. Self. Jonth. Downs D.S.

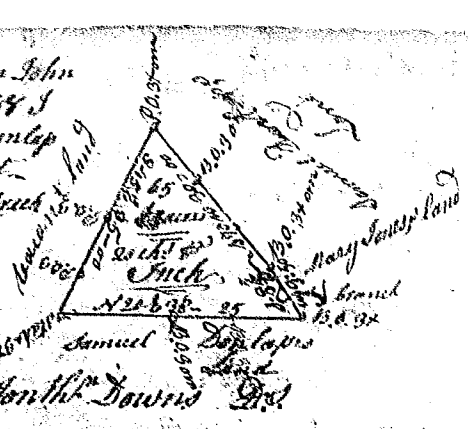

South Carolina, Pursuant to a warrant from John Thomas Esqr. Comr. of Loc. in the District of Saluda Dated 2d Sept. 1788 I have admeasured & laid out unto Thomas Foster a tract of 640 acres of land, in Laurens County, below the ancient boundery line on Saluda River, bounding Easterly on William Magedal's land, all other sides by Vacant land and hath such form & Marks as the above Plat Represents. Survey. 27th Sept. 1788

Recorded 16th March 1789 Del. Wm. Beardin Adam Jones Junr. D.S.

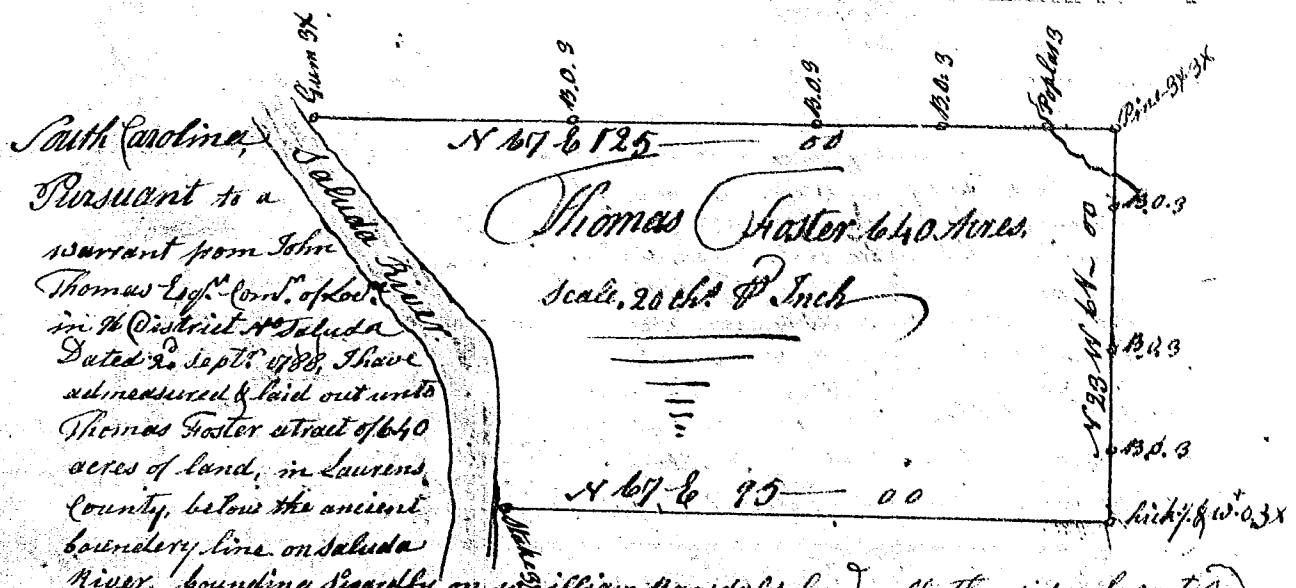

South Carolina, Pursuant to a warrant from John Thomas Esqr. Comr. of Loc. Dated 15th Nov. 1788 I have admeasured and laid out unto Edmond Beardin a Tract of four hundred and fifty two acres of land in Greenville County on the west branches of Reedy River, bounded by a line running N.E. by vacant land, N.W. and S.W. by Nathan Smith's land, N.W. & N.E. by Edmond Beardins land, S.W. & N.W. by lands laid out for Hugh Lewis, south S.E. & S.W. on land laid out for Richard Beardin, and S.E. on land surveyed Nathan. Perry, and hath such Shape & Marks as the above Plat Represents, Survey. 15th Jany. 1789

Jo. Whitner D.S.
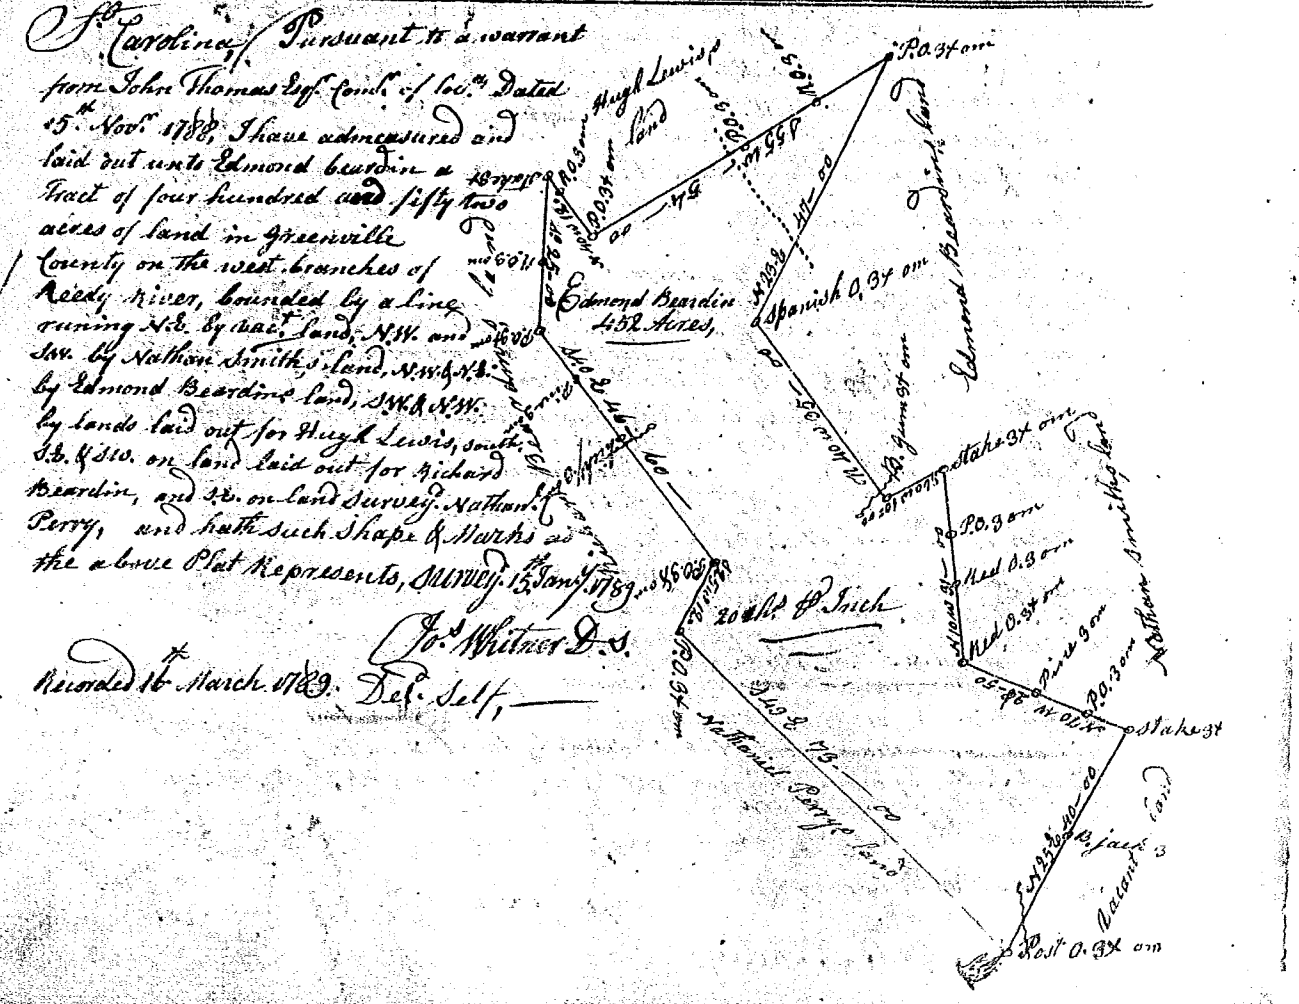
Recorded 16th March 1789. Del. Self, —