FILED
GREENVILLE CO. S. C.
JUL 12 4 29 PM '78
BONNIE S. TANNER GLEN
R.M.C.

MICROFILMED

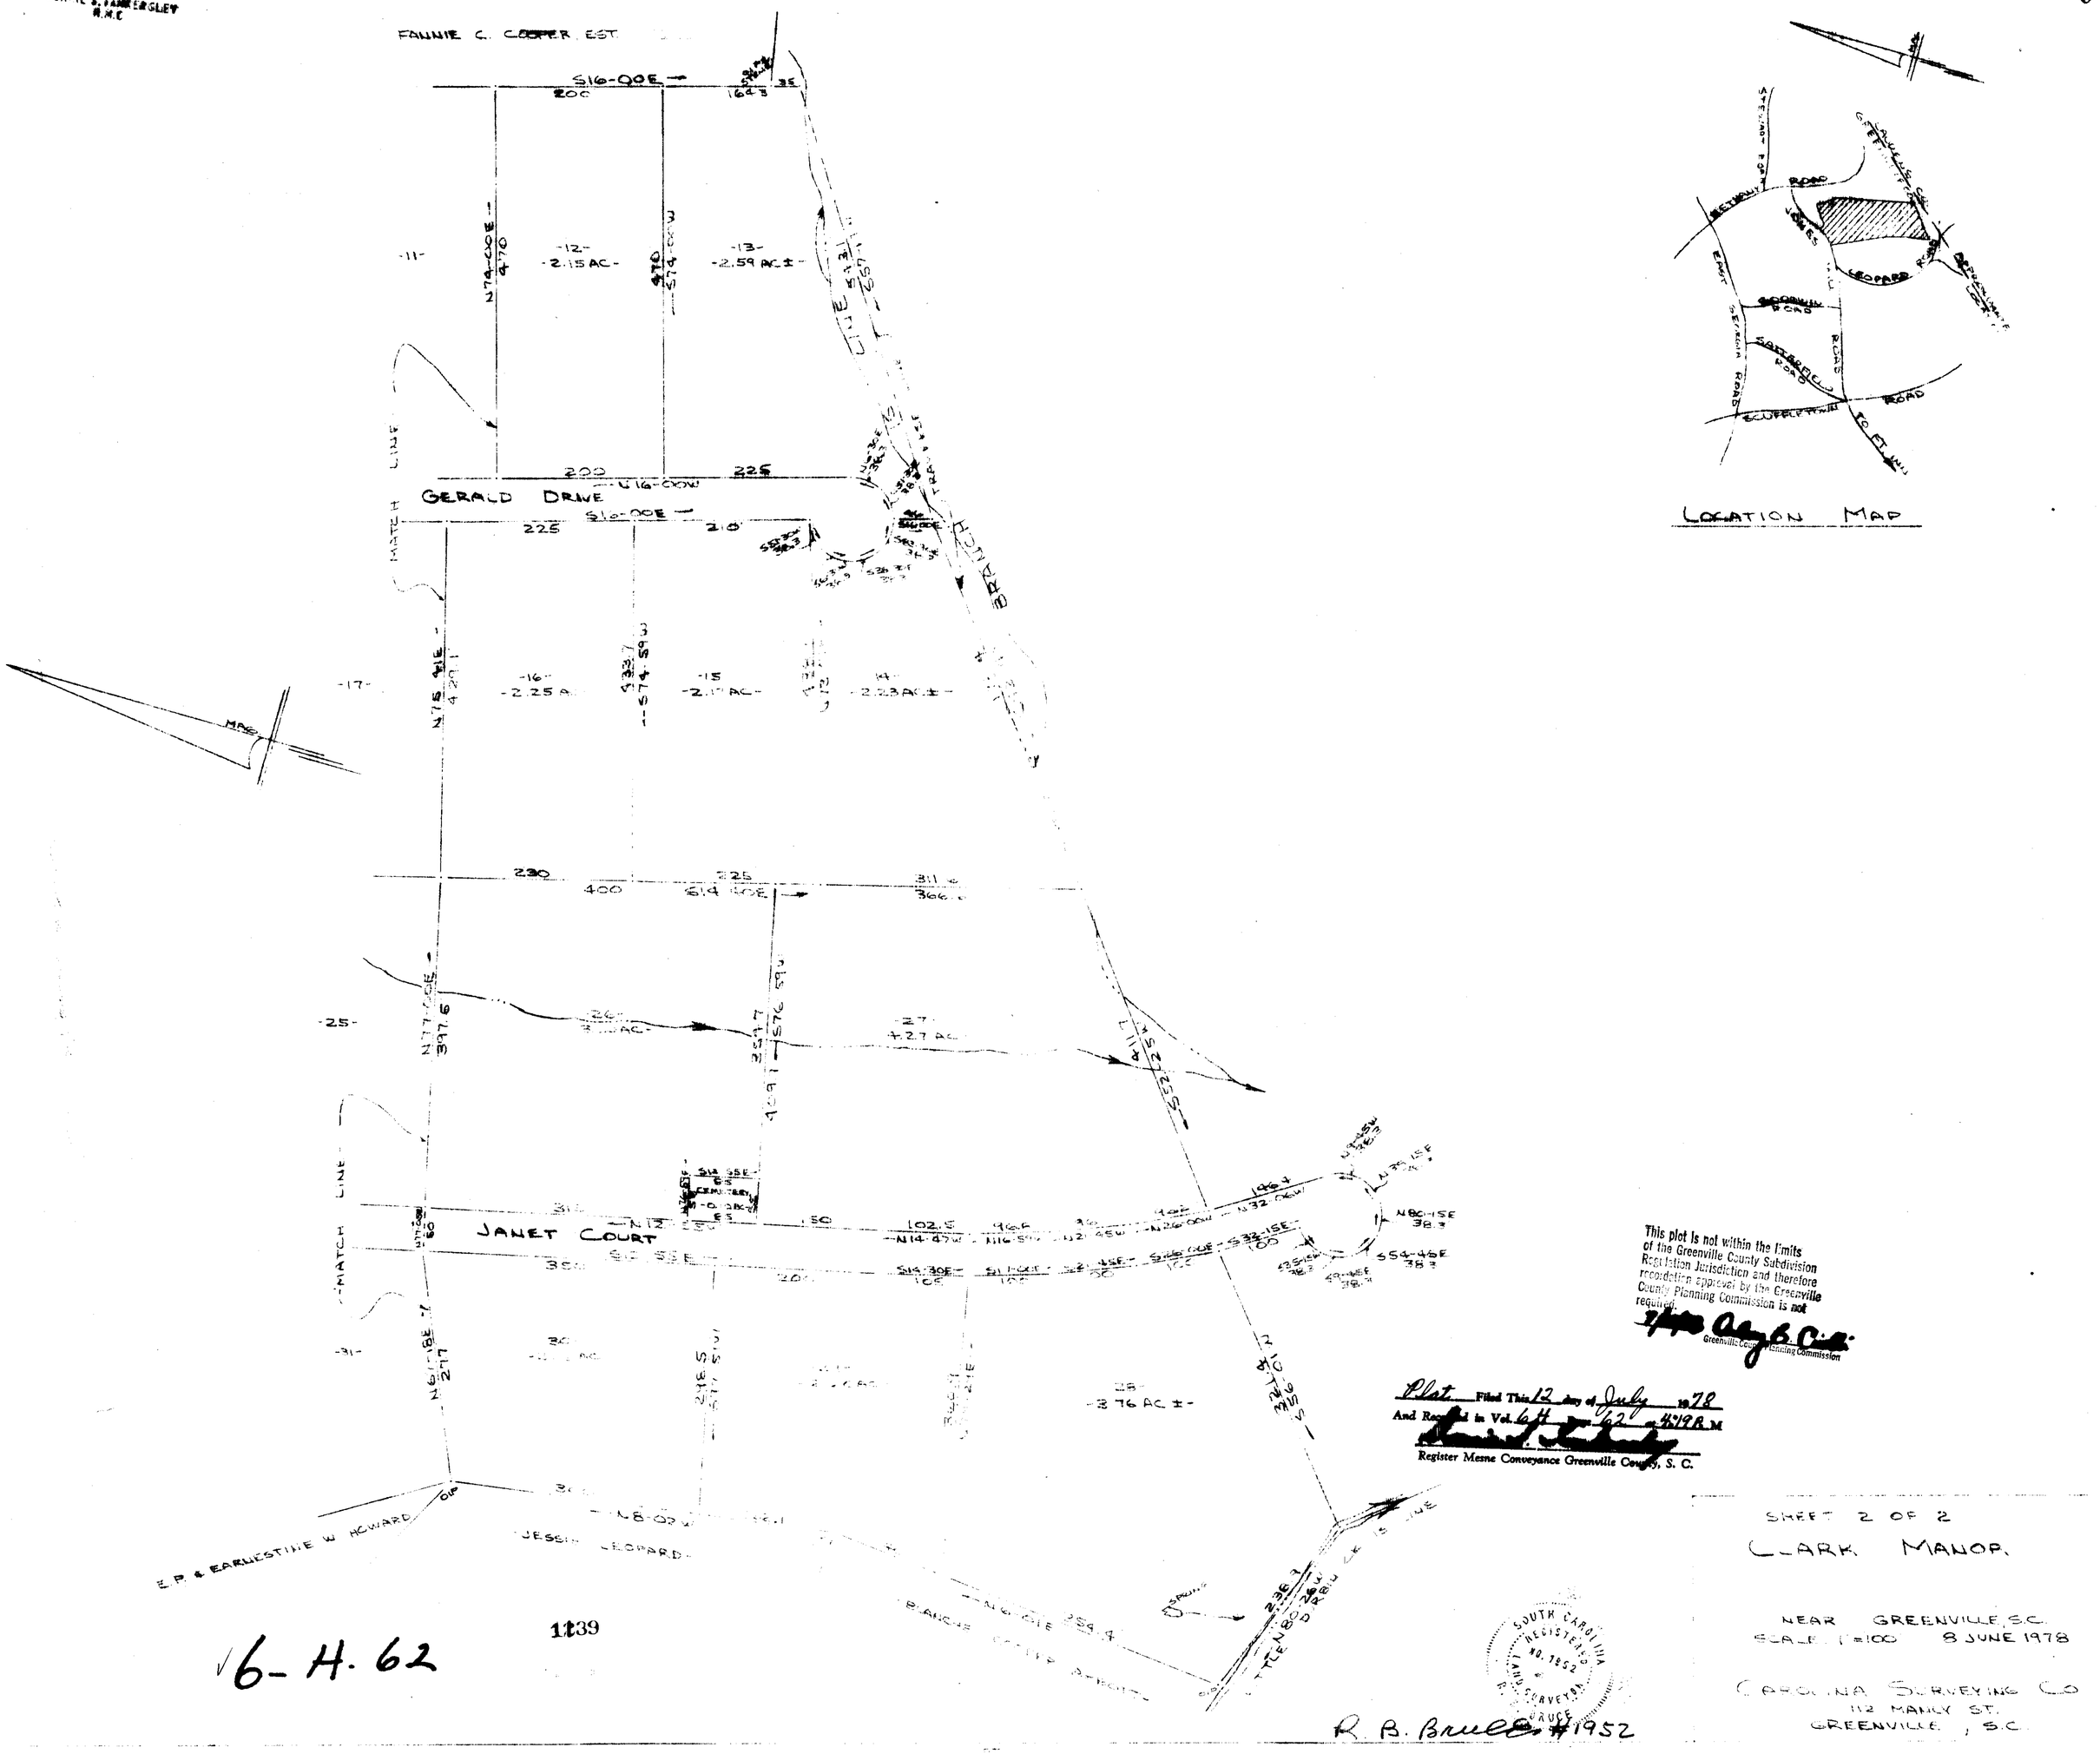

LOCATION MAP

This plat is not within the limits of the Greenville County Subdivision Regulation Jurisdiction and therefore recordation approval by the Greenville County Planning Commission is not required.

Greenville County Planning Commission

Plat Filed This 12 day of July 1978
And Recorded in Vol. 6H 62 at 4:19 P.M.

Register Mesne Conveyance Greenville County, S. C.

SHEET 2 OF 2

CLARK MANOR.

NEAR GREENVILLE, S.C.
SCALE 1"=100' 8 JUNE 1978

CAROLINA SURVEYING CO
112 MANLY ST.
GREENVILLE, S.C.

6-H-62