FILED
GREENVILLE CO, S. C.
JUL 21 1 20 PM '78
DONNIE S. TANKERSLEY
R.M.C.

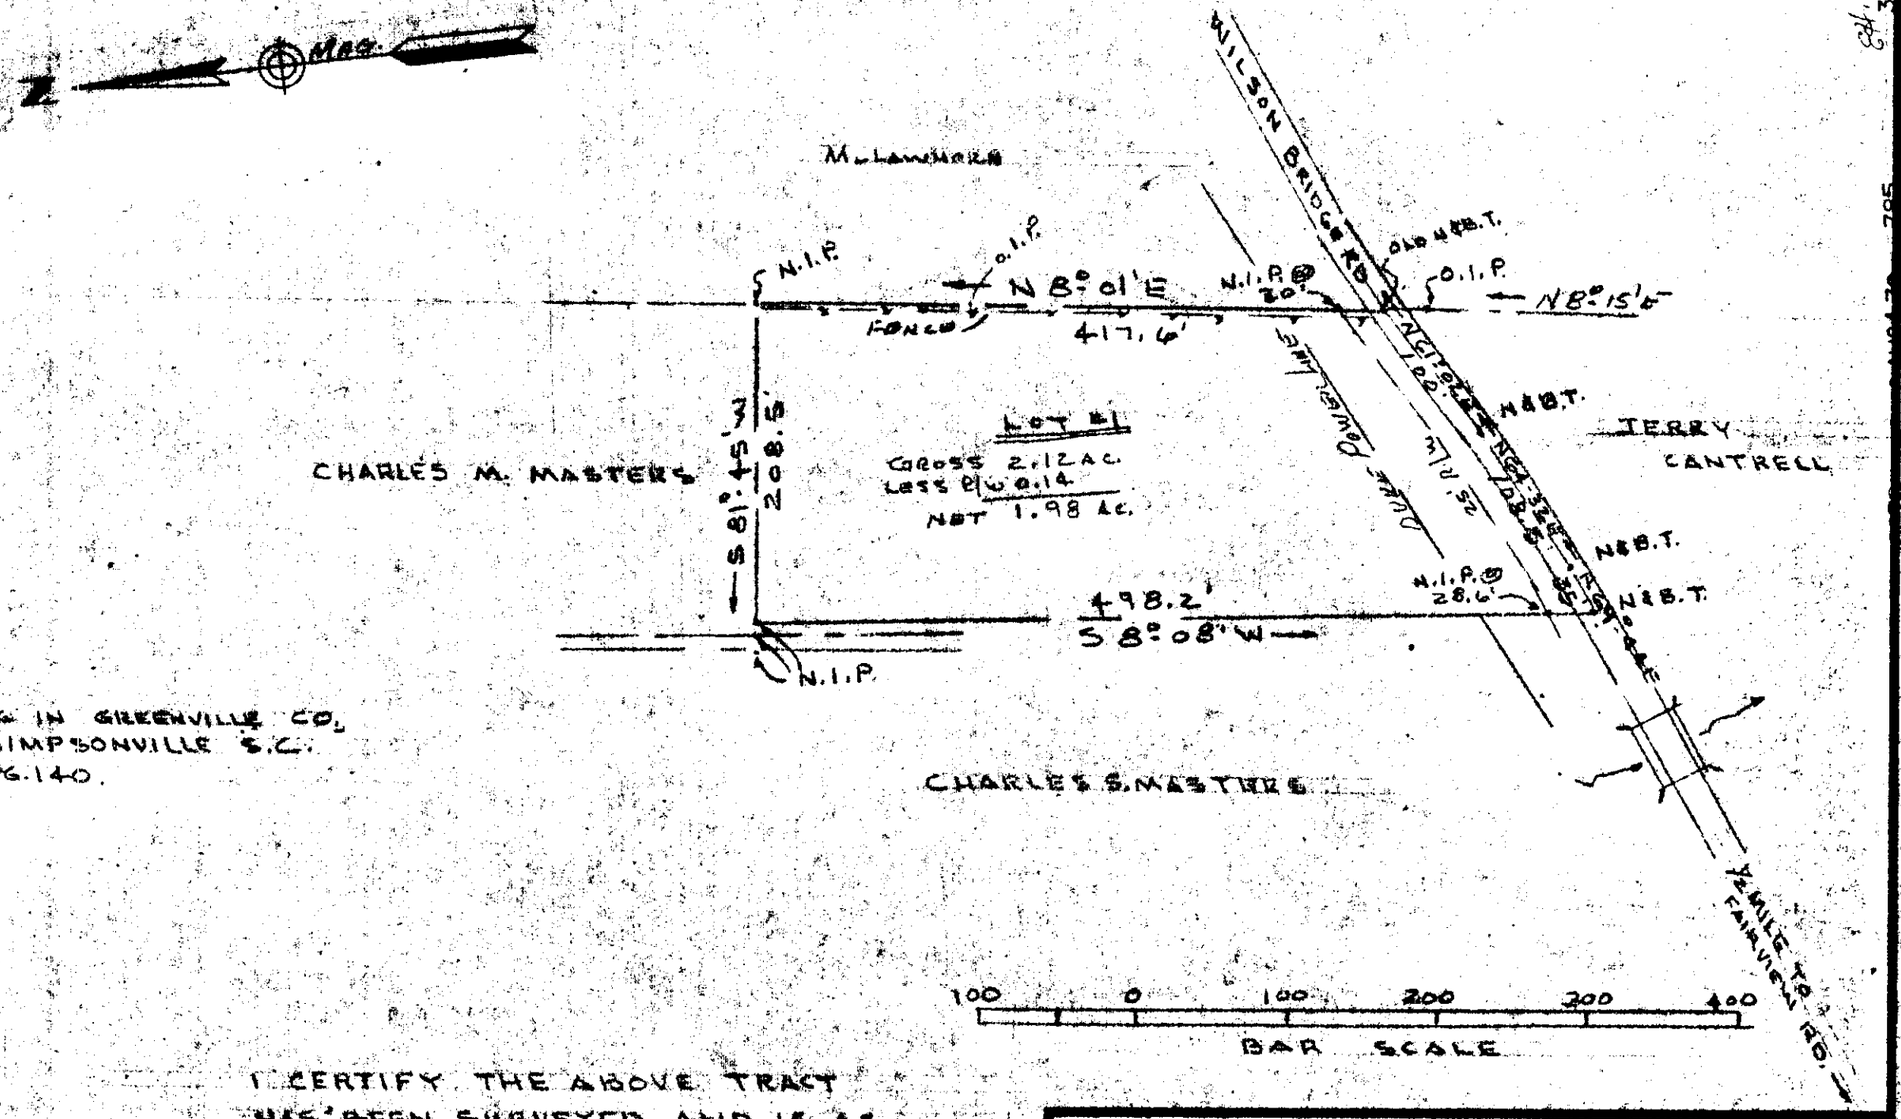

ABOVE PROPERTY BEING IN GREENVILLE CO, FAIRVIEW TOWNSHIP, SIMPSONVILLE S.C.
REF. TO DEED BK. 658 PG. 140.

I CERTIFY THE ABOVE TRACT HAS BEEN SURVEYED AND IS AS SHOWN.

~~Kenneth T. Gould~~
S.C. REG NO. ~~4582~~

6122

6-P-97

PROPERTY OF
KAY M. MASTERS

SCALE 1" = 100'	APPROVED BY:	DRAWN BY K. T. G.
DATE: 7/20/78		REVISED

GOULD & ASSOC.
SURVEYORS
TAYLORS, S. C.

LOT No. 1

DRAWING NUMBER

MICROFILMED