7-A-82

35091

7-A-83

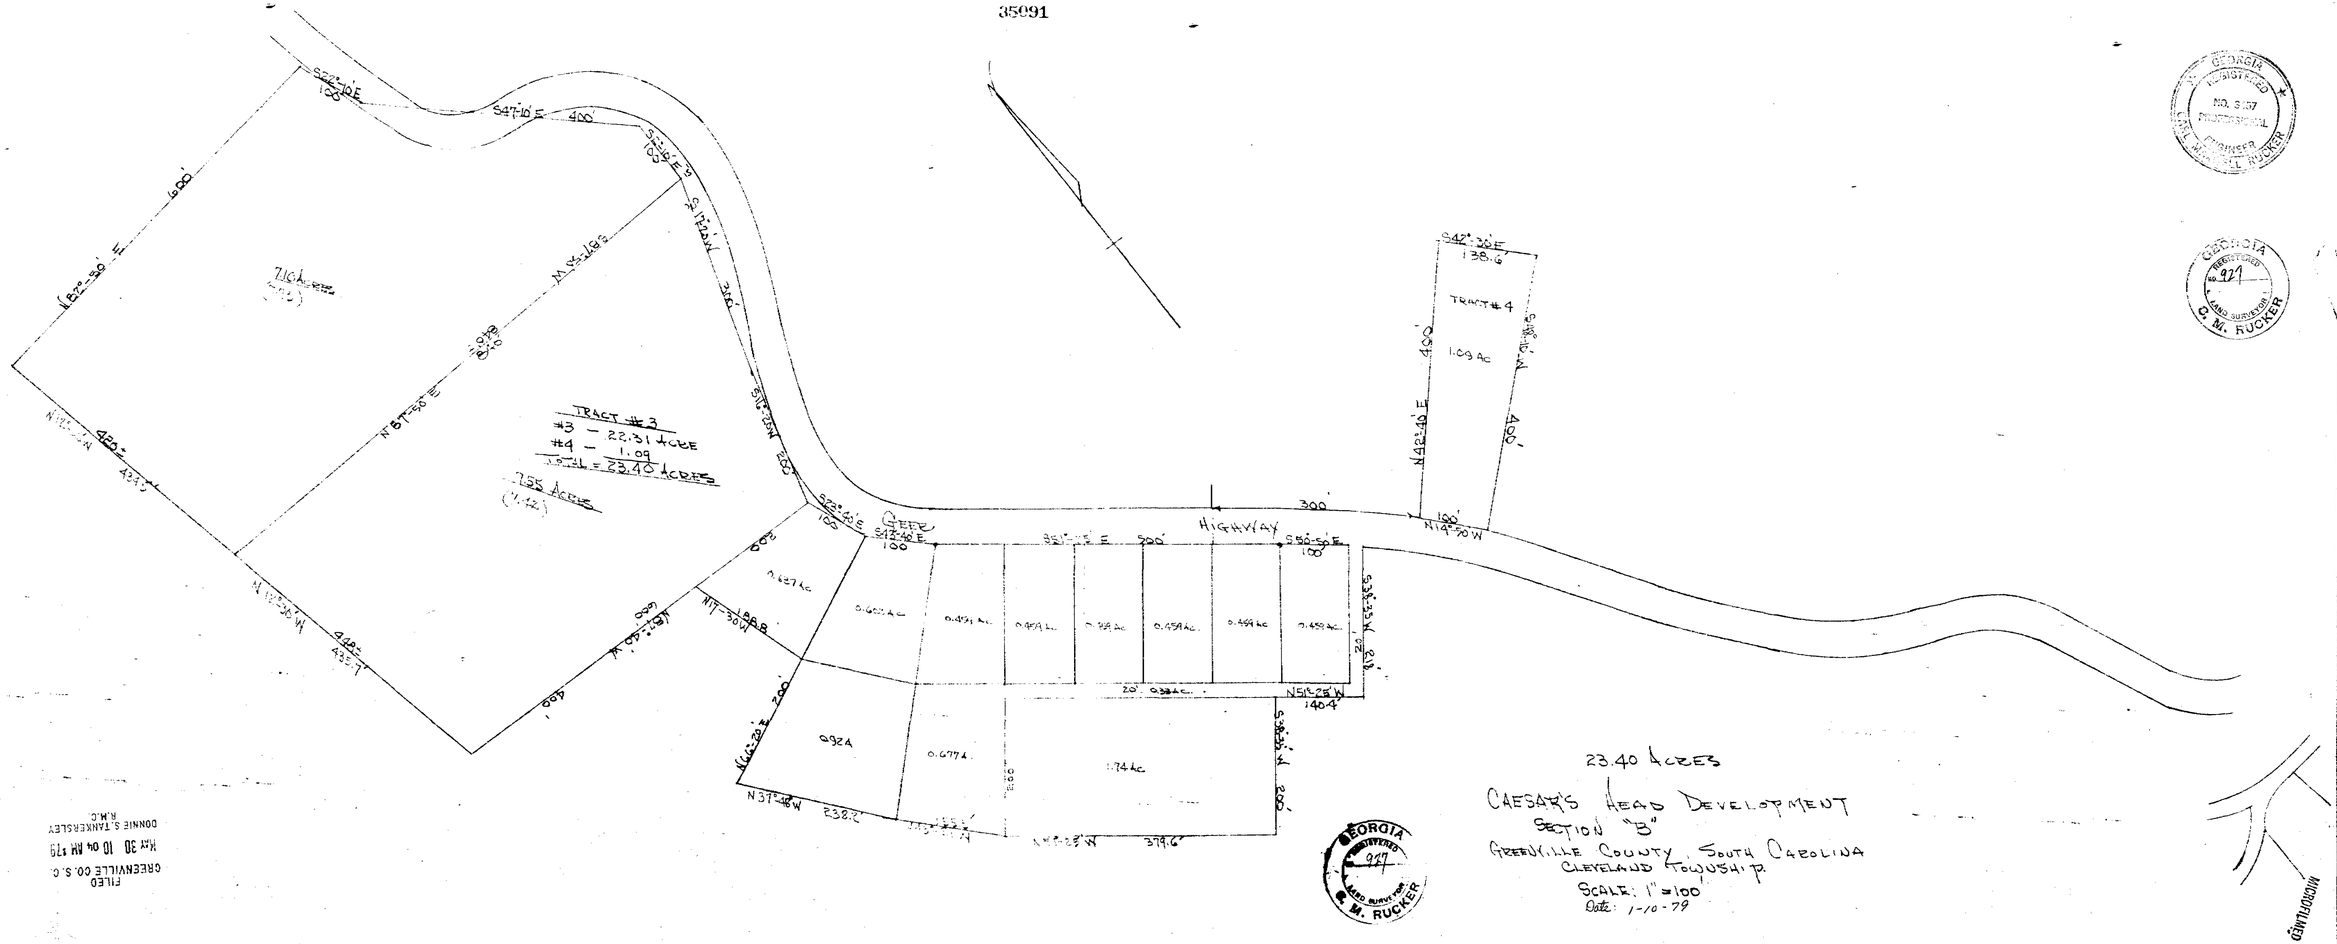

23.40 ACRES

CAESAR'S HEAD DEVELOPMENT

SECTION "B"

GREENVILLE COUNTY, SOUTH CAROLINA

CLEVELAND TOWNSHIP

SCALE: 1" = 100'

Date: 1-10-79

STATE OF GEORGIA
REGISTERED
No. 3157
PROFESSIONAL
ENGINEER
C. M. RUCKER

GEORGIA
REGISTERED
No. 927
LAND SURVEYOR
C. M. RUCKER

GEORGIA
REGISTERED
927
LAND SURVEYOR
C. M. RUCKER

FILED
GREENVILLE CO. S.C.
MAY 30 10 04 AM '79
DONNIE S. TANKERSLEY
R.M.C.