MICROFILMED

DONNIE S. TANKERSLEY
R.M.C.
FILED
JUN 20 1979
AM 7 8 9 10 11 12 1 2 3 4 5 6 PM

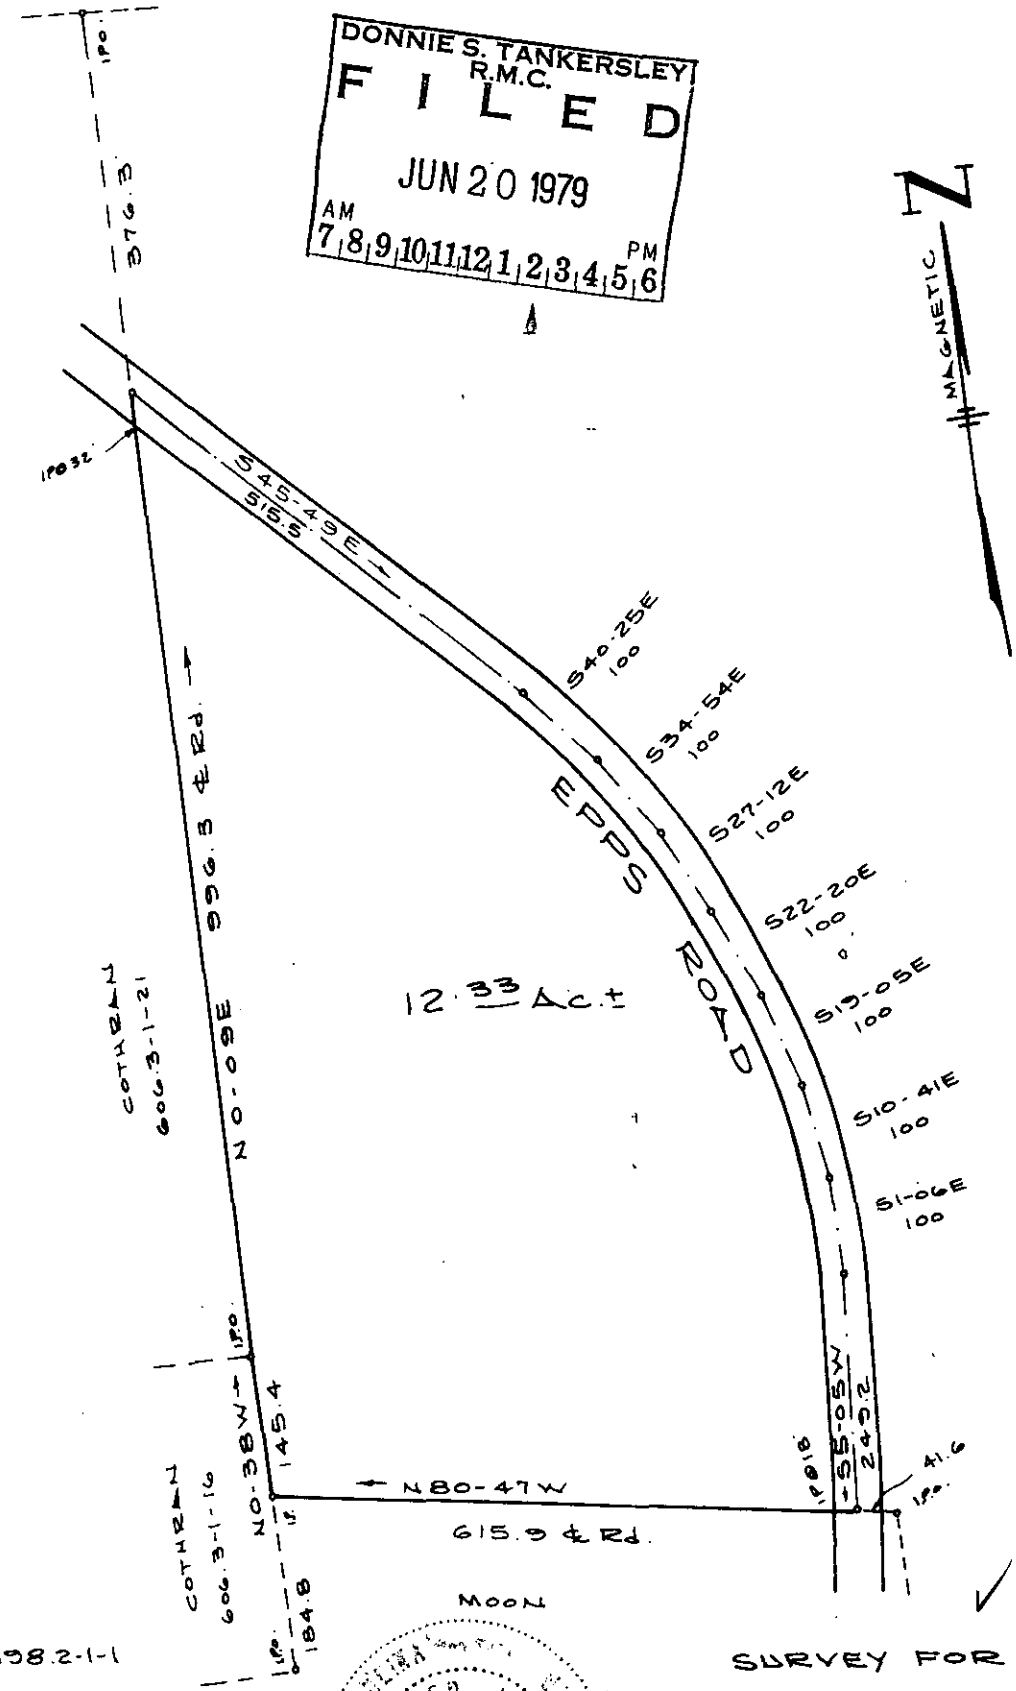

37787

JUN 20 1979

✓ 7H-39

TAX MAP 598.2-1-1

SURVEY FOR
KENNETH A. COKER
GREENVILLE, CO. S.C.
SCALE 1"=200'
MAY, 19, 1979

I HEREBY CERTIFY THAT THE RATIO OF PRECISION OF THE FIELD SURVEY IS 1/5,000 AS SHOWN HEREON AND THE AREA WAS DETERMINED BY D.M.D. METHOD OF AREA CALCULATION.

LICENSED REGISTERED NO. 4042 SURVEYOR SOUTH CAROLINA

LOTS 2 JUN20 79 065

James L. Strickland Reg. S.C. L.S. No. 4042

JAMES L. STRICKLAND LAND SURVEYOR
RT. 3 BOX 288AA
PELZER, S. C. 29669
(803) 243-3278