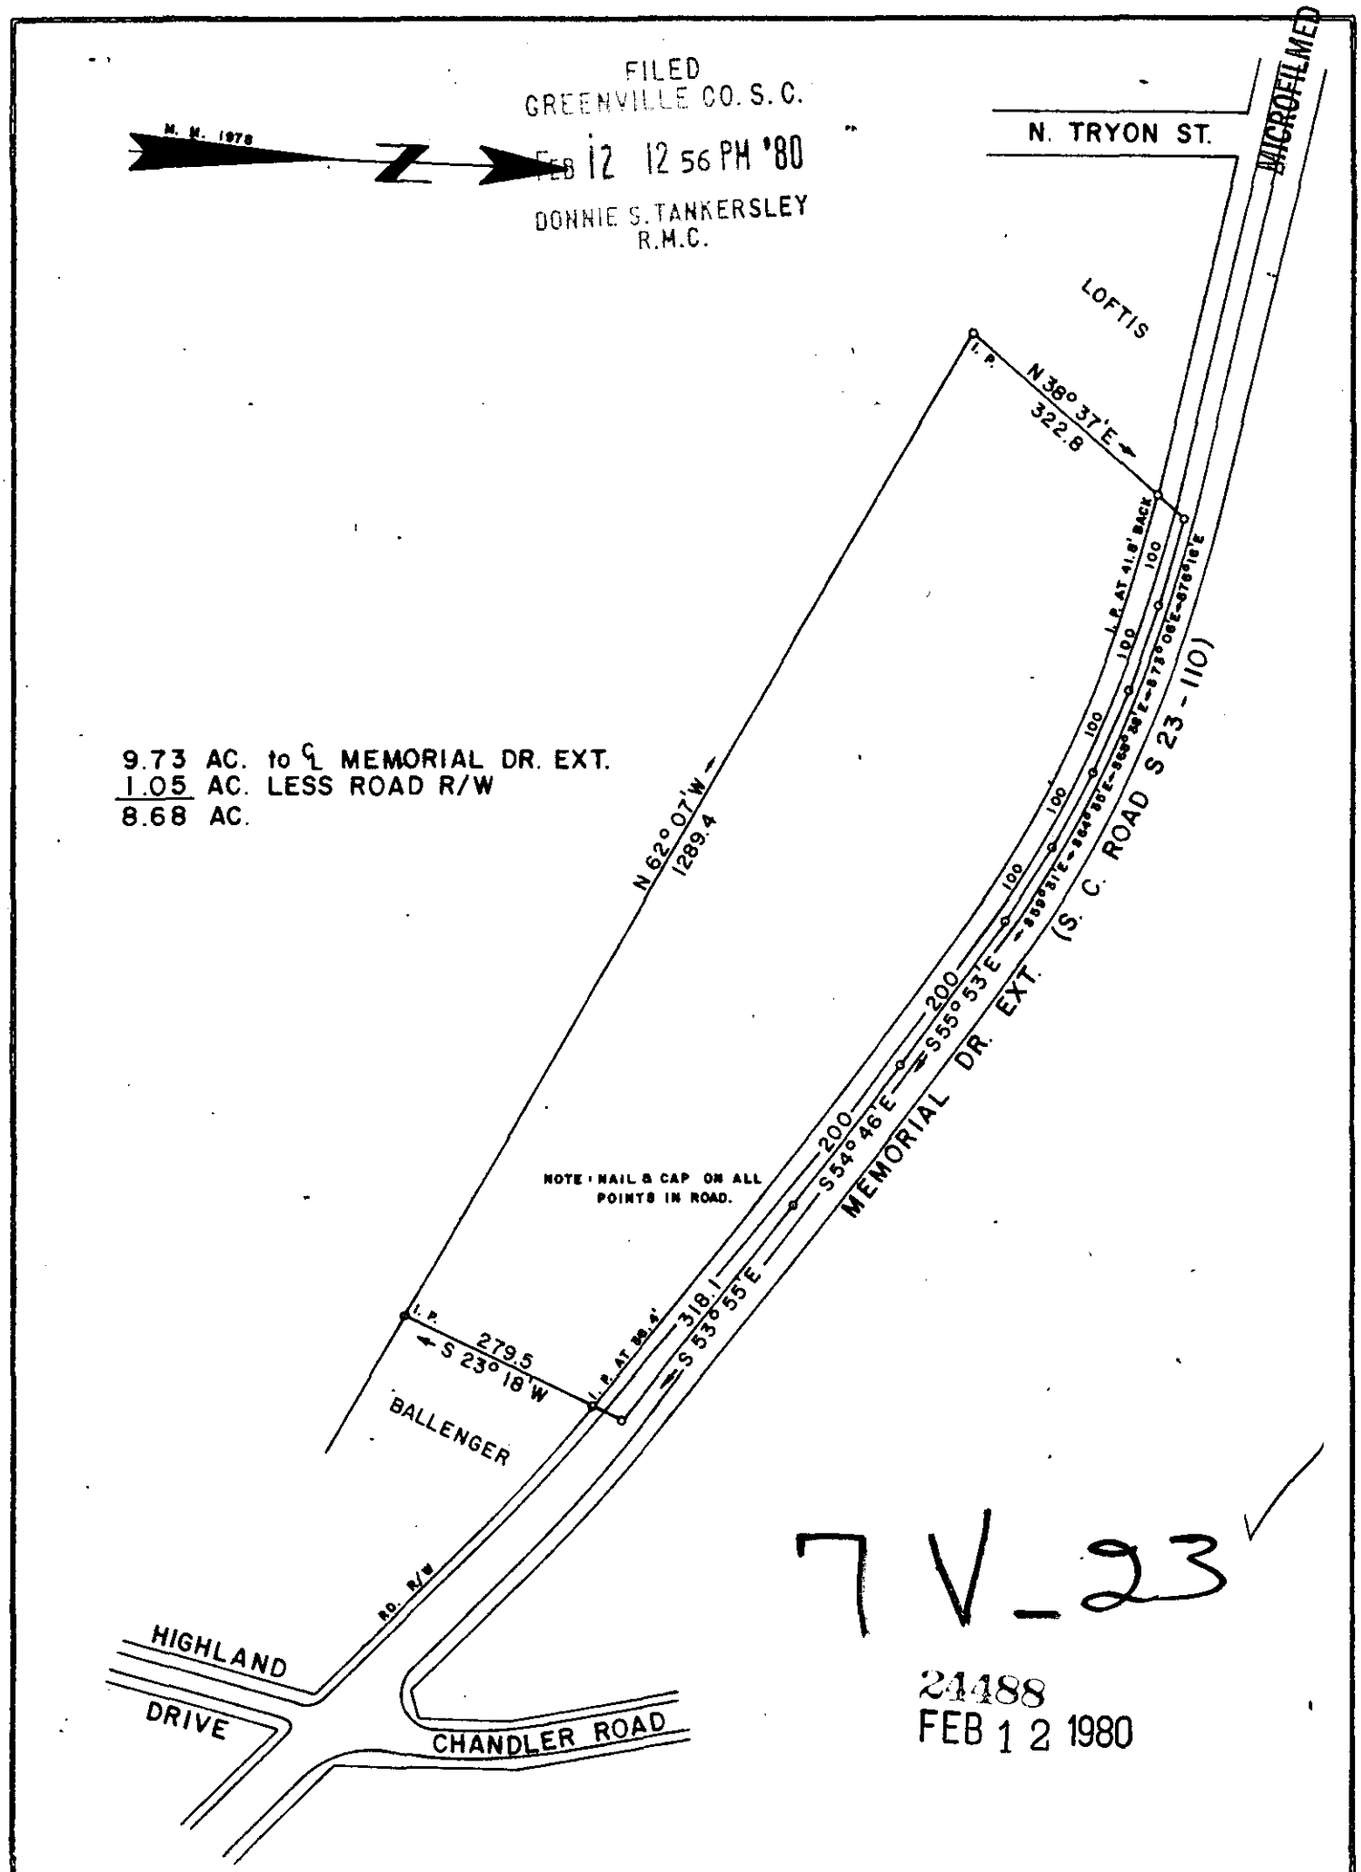

SURVEY FOR

HERITAGE PROPERTIES

LOCATED NEAR GREER

COUNTY:	COUNTY BLOCK MAP: DIST. / BLK. / PARCEL	STATE:
GREENVILLE	289 G 19.0 / 01 / 21.00	SOUTH CAROLINA

DATE: JANUARY 17, 1980	FIELD CHIEF:	DRAWN BY:
REVISED:	B. E. HUSKEY	L. B. MORROW

SCALE 1" = 200'

100 0 200 400 600

WOLFE & HUSKEY, INC. ENGINEERING and SURVEYING
P. O. BOX 35 · LYMAN, S. C. 29365

SOUTH CAROLINA REGISTERED LAND SURVEYOR B. E. HUSKEY

B. E. Huskey